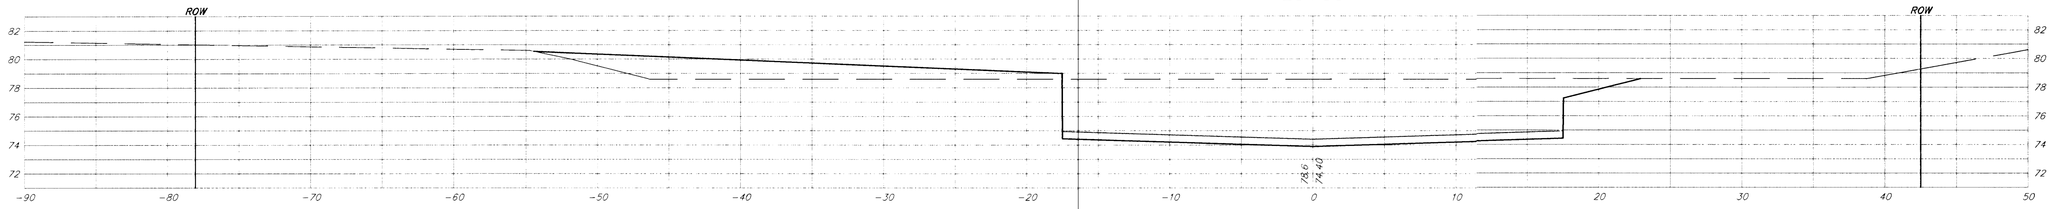
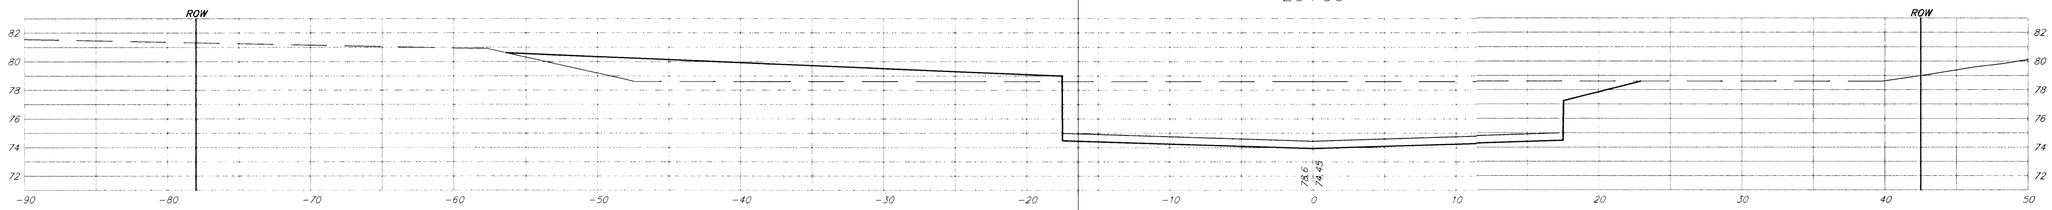
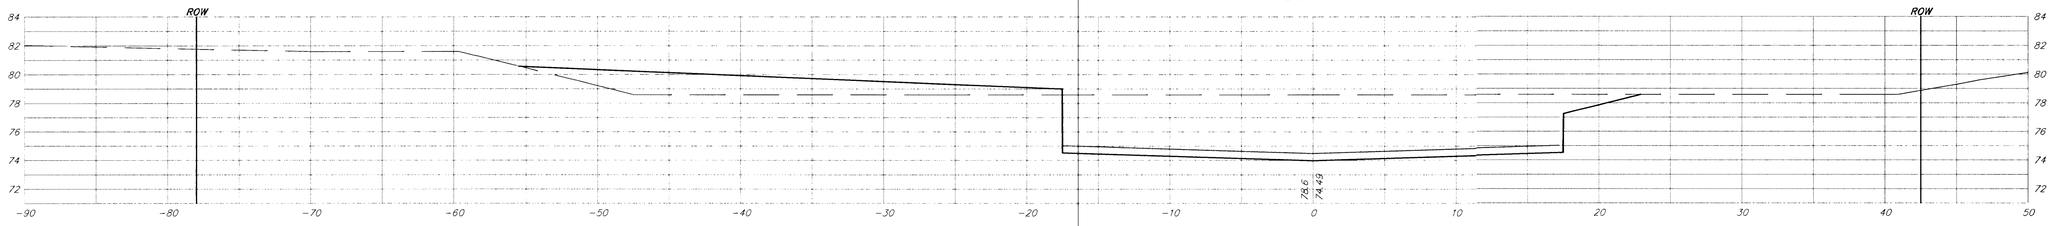
29+50



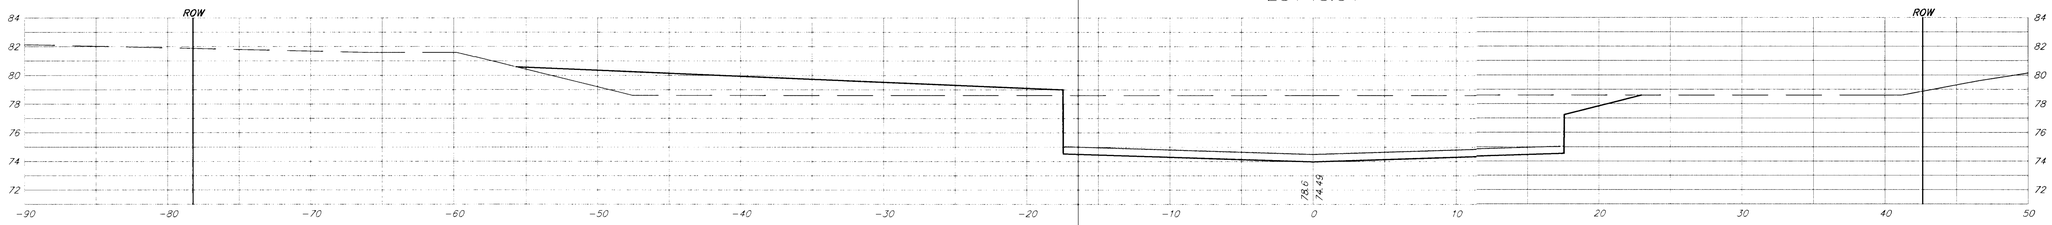

29+00



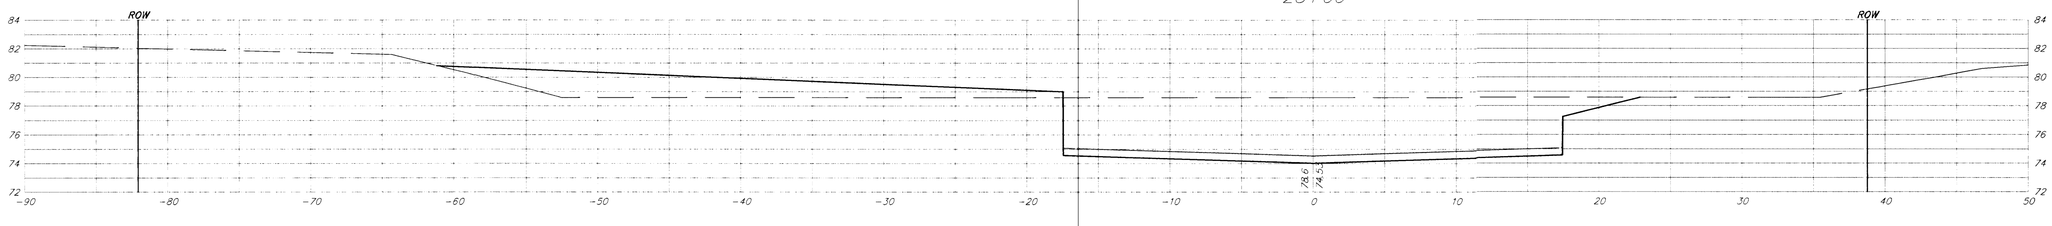

28+50




28+48.34




28+00




| PROJECT NUMBER | | | SHEET NAME | ENGINEERING DIRECTORY | |
|---|---|---|---|---|---|
| 472-76-245-83324 | | | XSEC09 | F:\\Hydraulic\Pond | |
| DESIGN | DRAWN | APPROVED | DATE | SCALE | BAUGHMAN NO |
| TPV/JFB | TPV | JFB | Sept 2001 | 1:5 | 99-09-E453 |

CAPITAL IMPROVEMENT PROJECT

# RCBC & CHANNEL CROSS SECTIONS

HYDRAULIC AVENUE PAVING - INCIDENTAL DRAINAGE PROJECT - PHASE 2


BAUGHMAN COMPANY, P.A.
ENGINEERING, SURVEYING, & PLANNING
316-262-7271 • 315 ELLIS • WICHITA, KANSAS 67211


SHEET 39 OF 47

F:\Eng\Hydraulic\Pond\XSEC.dwg Mon Sep 17 10:54:07 2001