BENCHMARK:

*BM #4 – RR Spike in West face of 2nd HLP, South of 43rd St. South, East side of Hydraulic. Sta. 136+57, 41' Rt. Elev. = 82.34 (City Datum)*

0 10 20

SCALE: 1" = 20'

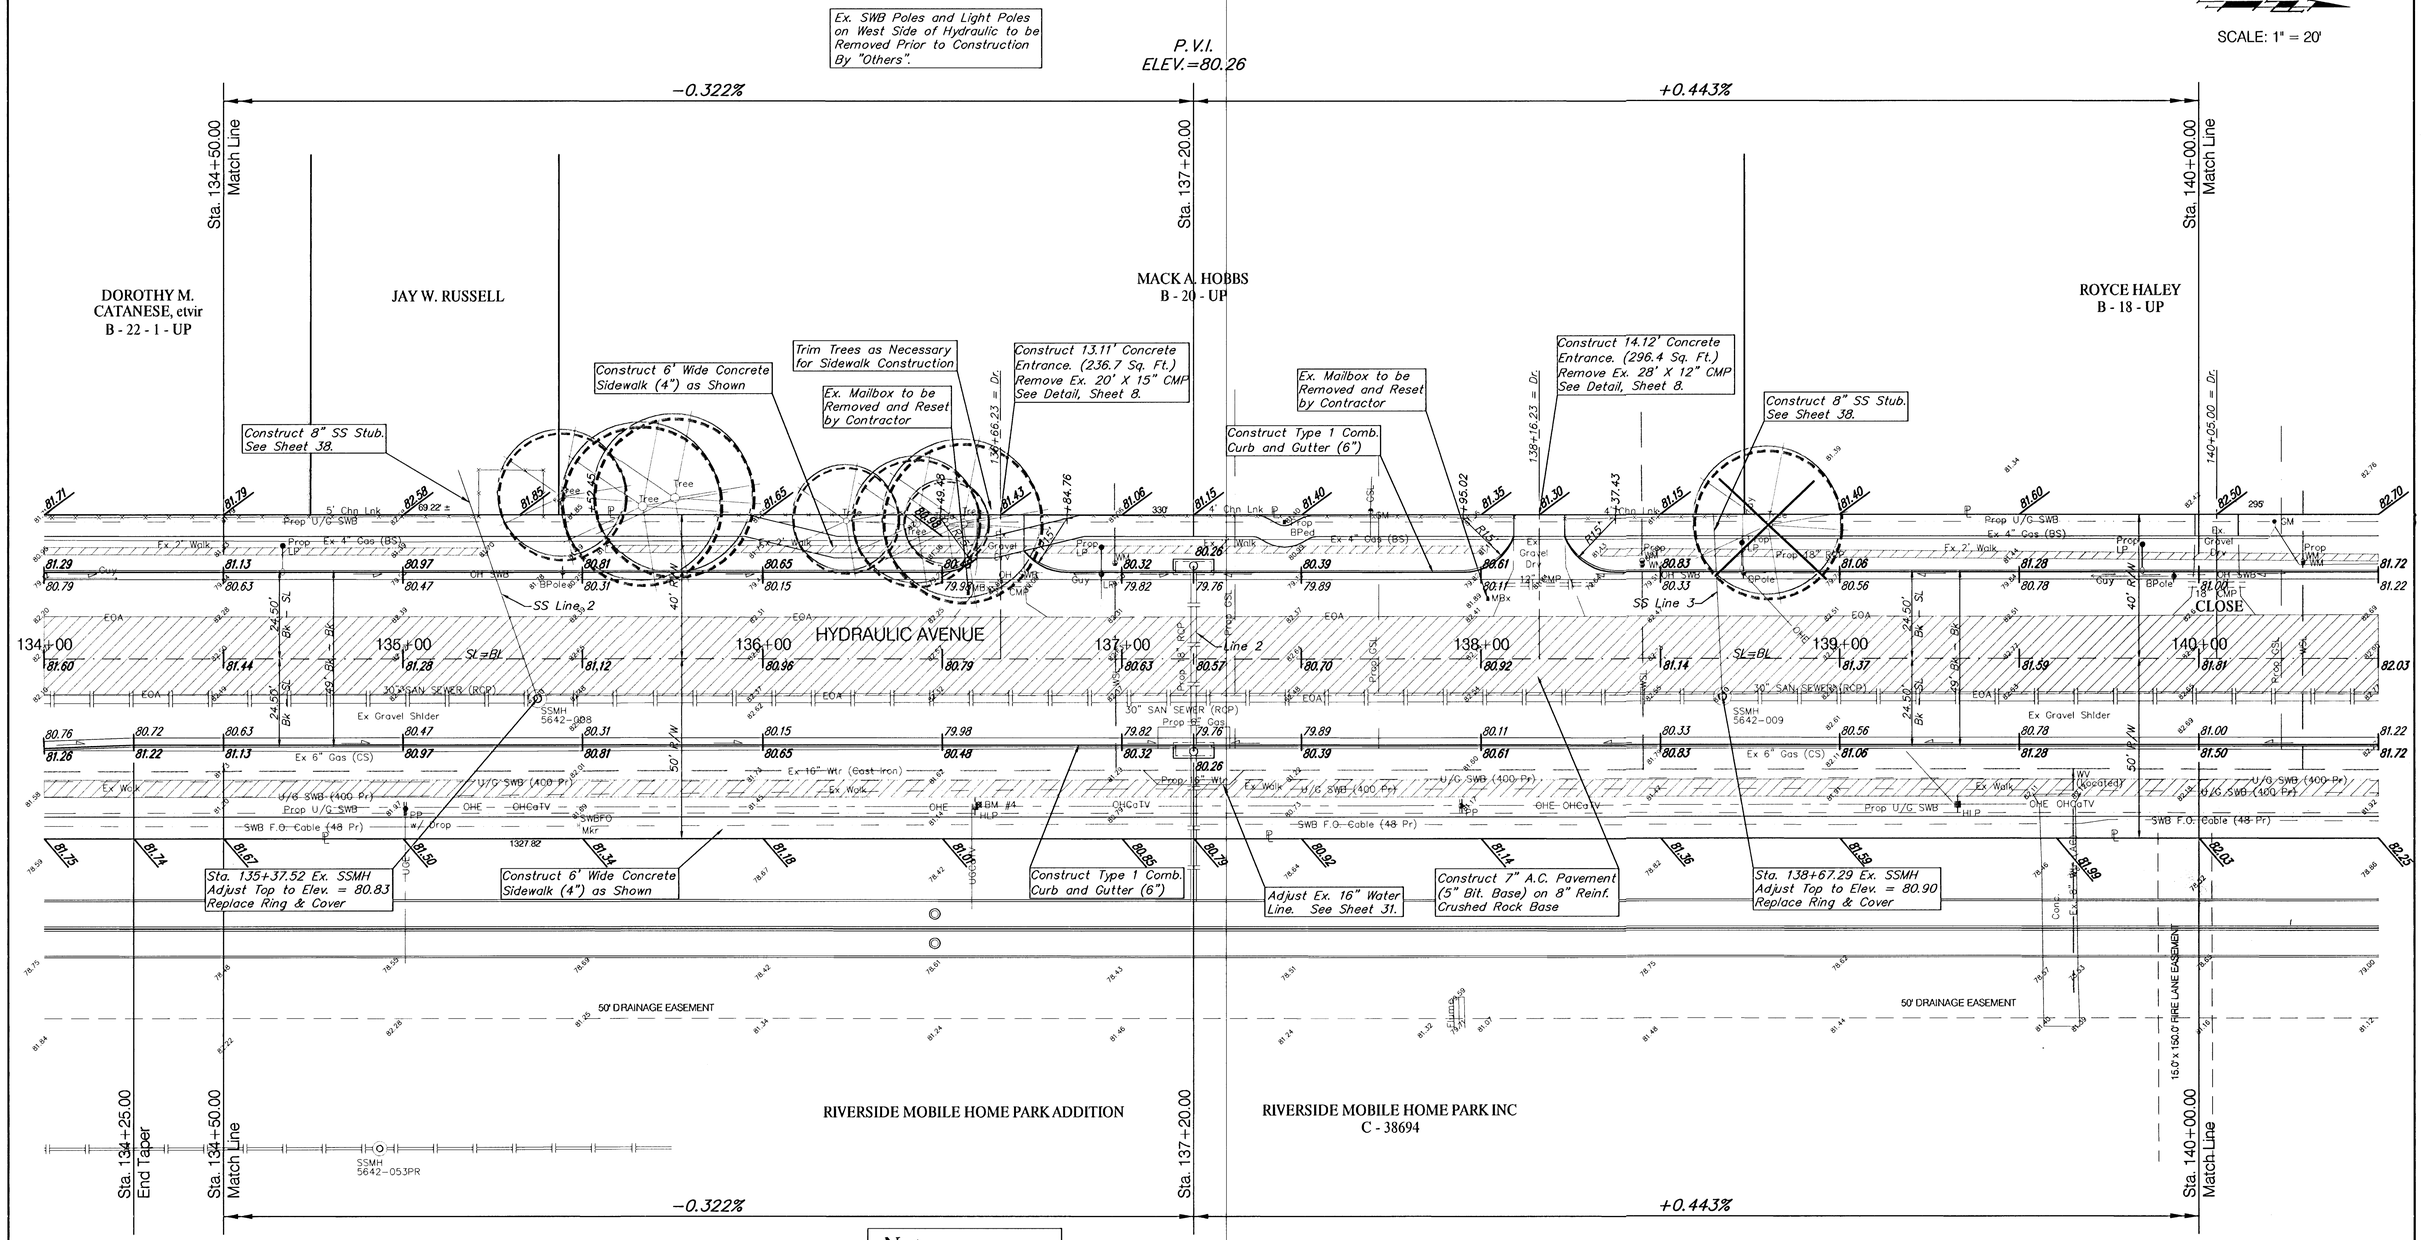


**Note:**
*Trees/Shrubs to be removed are marked thus:*

**Note:**
*Pavement, Sidewalks, and Etc. To Be Removed Are Indicated By:*

| PROJECT NUMBER | | | SHEET NAME | ENGINEERING DIRECTORY | |
|---|---|---|---|---|---|
| 472-76-245-83324 | | | PAV04 | F:\Eng\Hydraulic\pav | |
| DESIGN | DRAWN | APPROVED | DATE | SCALE | BAUGHMAN NO |
| JFB | STAFF | JFB | Sept. 2002 | Noted | 99-09-E450 |

CAPITAL IMPROVEMENT PROJECT
HYDRAULIC AVENUE
47th STREET to MACARTHUR ROAD
PAVING PLAN - Sta. 134+50.00 - 140+00.00

BAUGHMAN COMPANY, P.A.
ENGINEERING, SURVEYING, & PLANNING
316-262-7271 • 315 ELLIS • WICHITA, KANSAS 67211