
BENCHMARK:


BM #2 – RR Spike in West face of HLP, East side of Hydraulic, South of Fernwood and North of 46th St. South. Sta. 122+83, 41' Rt. Elev. = 85.33 (City Datum)

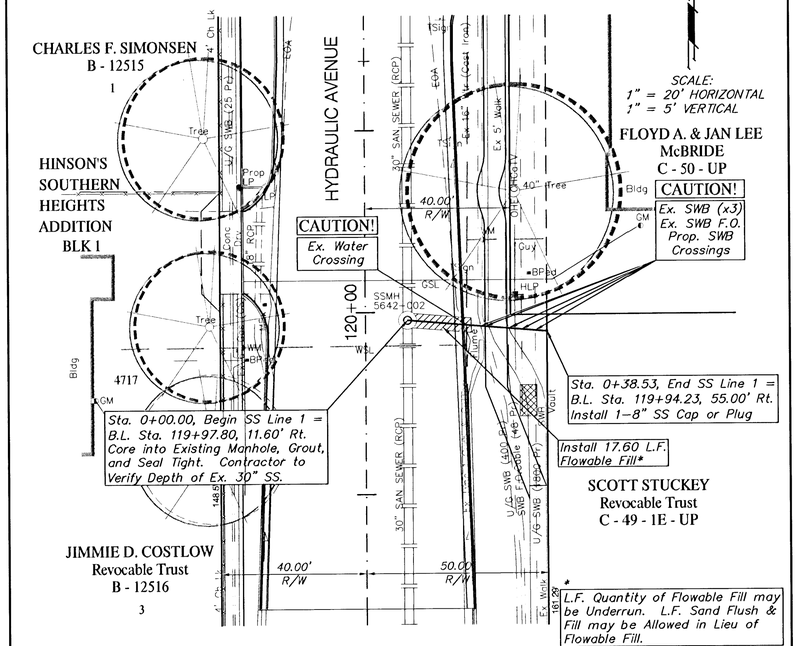

SCALE:
1" = 20' HORIZONTAL
1" = 5' VERTICAL

BENCHMARK:


BM #4 – RR Spike in West face of 2nd HLP, South of 43rd St. South, East side of Hydraulic. Sta. 136+57, 41' Rt. Elev. = 82.34 (City Datum)

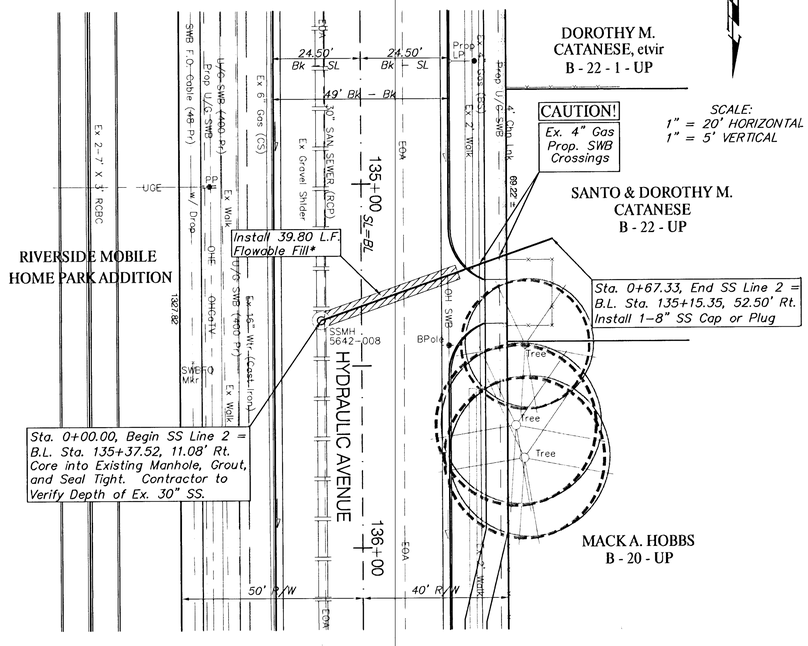


SCALE:
1" = 20' HORIZONTAL
1" = 5' VERTICAL

BENCHMARK:

BM #4 – RR Spike in West face of 2nd HLP, South of 43rd St. South, East side of Hydraulic. Sta. 136+57, 41' Rt. Elev. = 82.34 (City Datum)

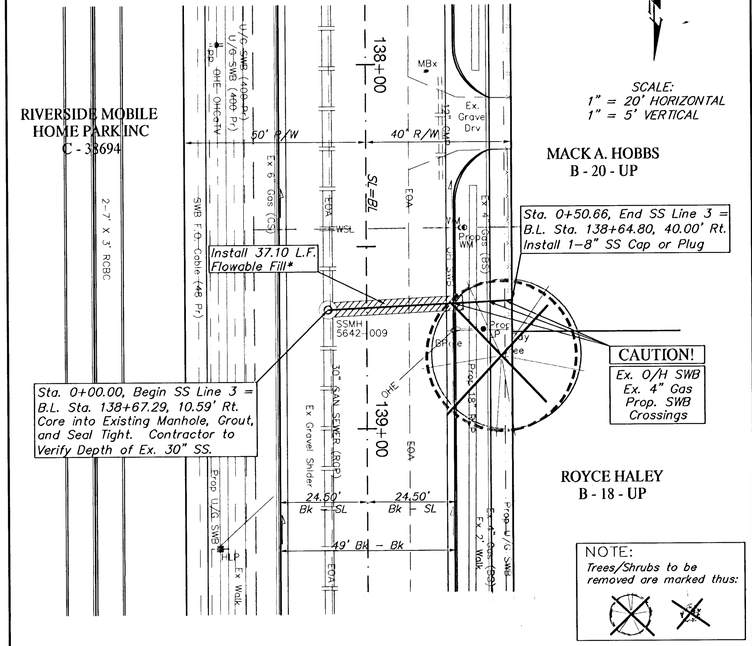

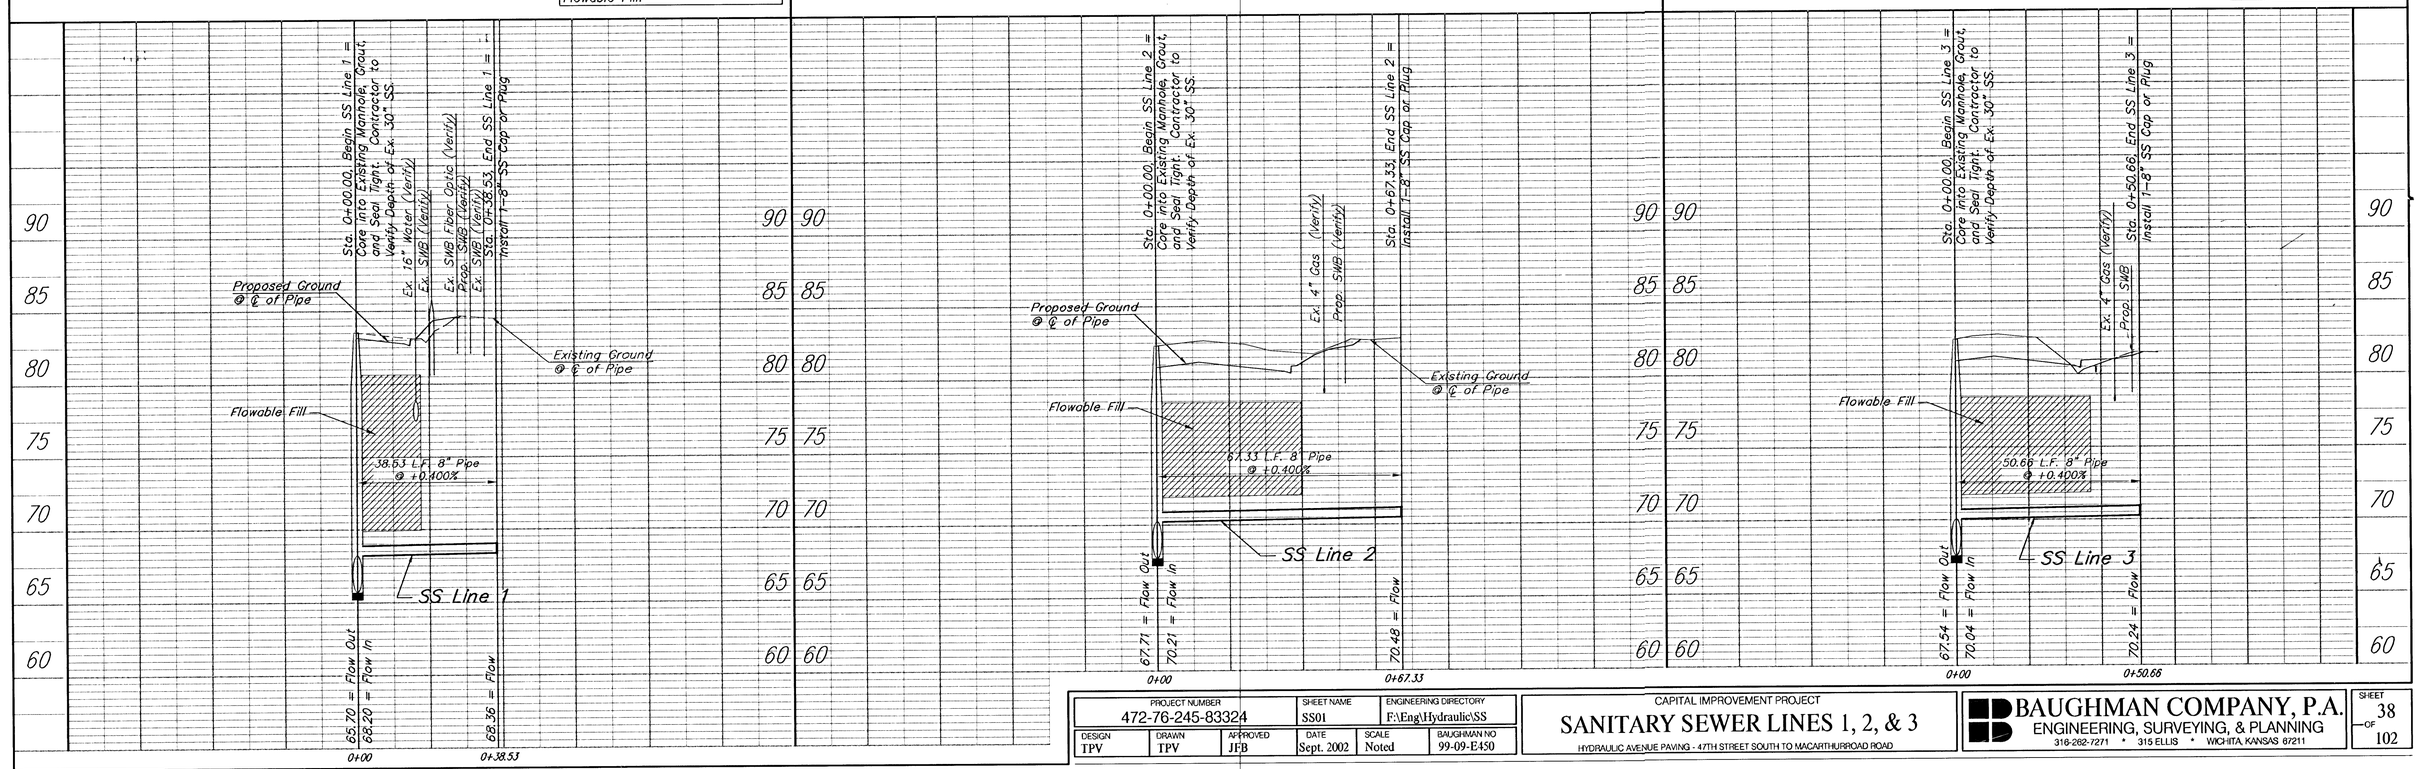

PROJECT NUMBER	SHEET NAME	ENGINEERING DIRECTORY
472-76-245-83324	SS01	F:\Eng\Hydraulic\SS

DESIGN	DRAWN	APPROVED	DATE	SCALE	BAUGHMAN NO
TPV	TPV	JFB	Sept. 2002	Noted	99-09-E450

CAPITAL IMPROVEMENT PROJECT

SANITARY SEWER LINES 1, 2, & 3

HYDRAULIC AVENUE PAVING - 47TH STREET SOUTH TO MACARTHURROAD ROAD

BAUGHMAN COMPANY, P.A.
ENGINEERING, SURVEYING, & PLANNING
316-262-7271 • 315 ELLIS • WICHITA, KANSAS 67211