
# Phase II

0 50 100

SCALE: 1" = 100'

Note: If several work areas exist at the same time, a "Road Construction Ahead" sign may be installed at each end if the construction limits in lieu of individual signs at each location.

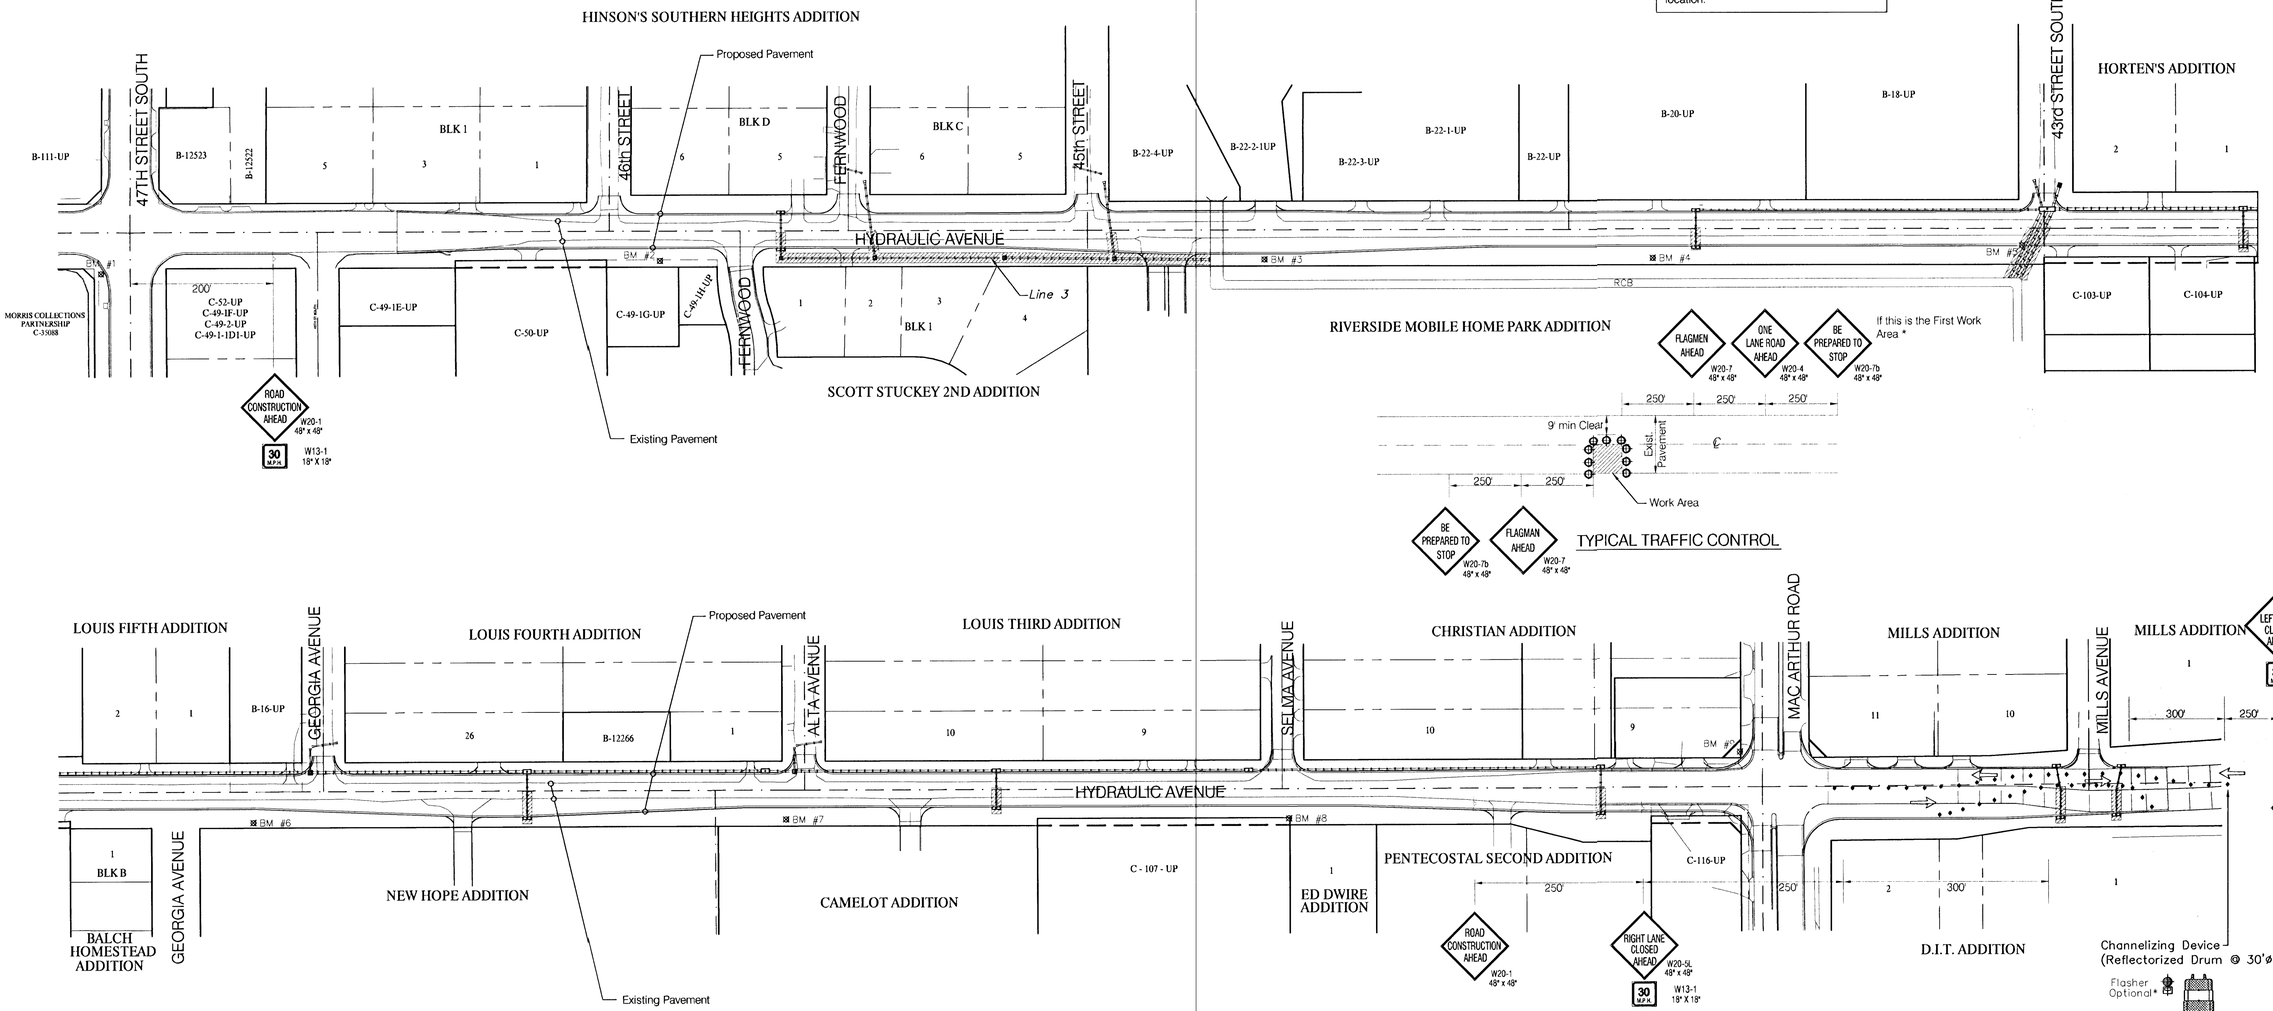


## LEGEND

- Work Area
- Traffic Sign
- Reflectorized Drum
- Tubular Marker
- Type III Barricade
- Temp Lane Markings (White)
- Temp Lane Markings (Yellow)
- Traffic Flow Pattern

| PROJECT NUMBER | | | SHEET NAME | ENGINEERING DIRECTORY | |
|---|---|---|---|---|---|
| 472-76-245-83324 | | | Conseq02 | F:\Eng\Hydraulic\Conseq | |
| DESIGN | DRAWN | APPROVED | DATE | SCALE | BAUGHMAN NO |
| JFB | KWR | JFB | Sept. 2002 | Noted | 99-09-E450 |

CAPITAL IMPROVEMENT PROJECT
HYDRAULIC AVENUE
TRAFFIC CONTROL
HYDRAULIC AVENUE PAVING - 47TH STREET SOUTH TO MACARTHUR ROAD


BAUGHMAN COMPANY, P.A.
ENGINEERING, SURVEYING, & PLANNING
316-262-7271 * 315 ELLIS * WICHITA, KANSAS 67211