


141+50

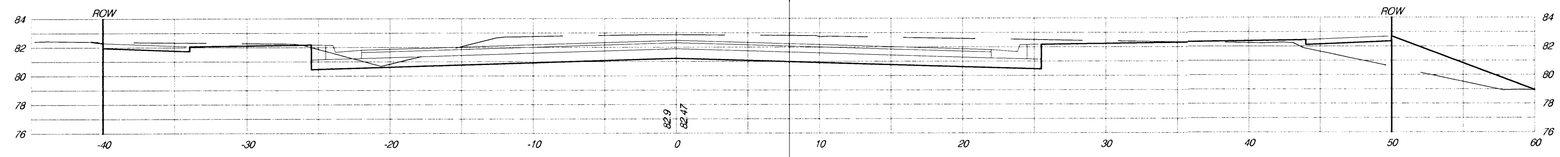


141+00

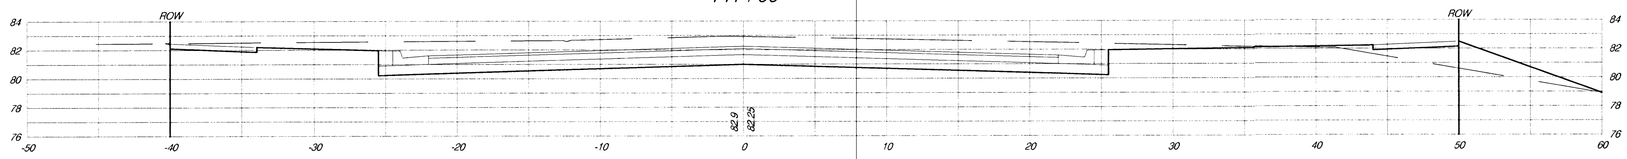


140+50

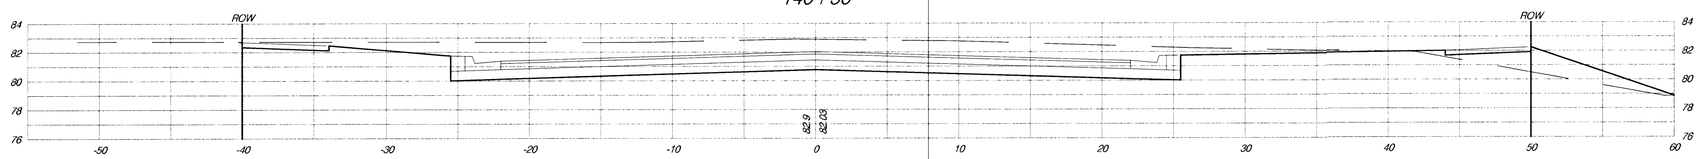


140+00

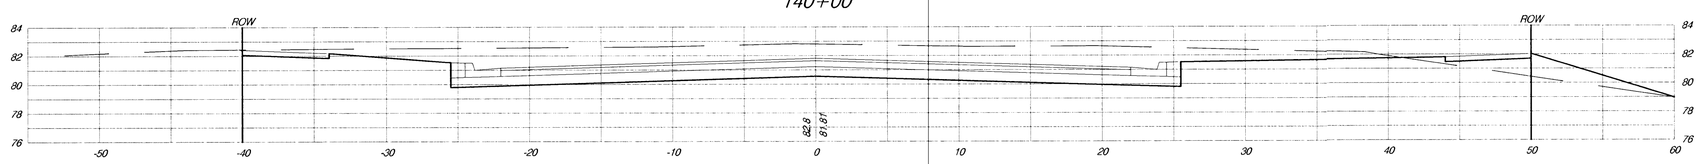


139+50

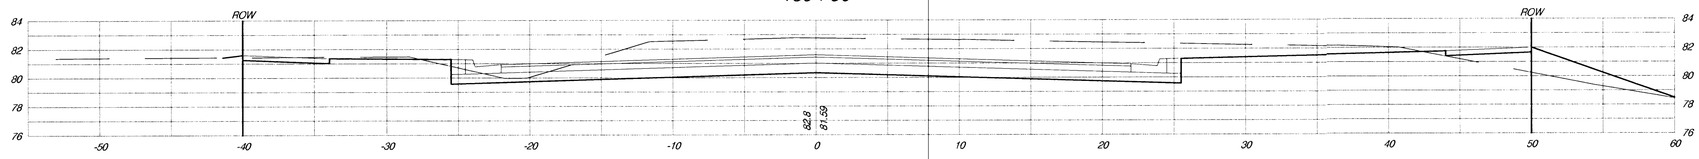

139+00

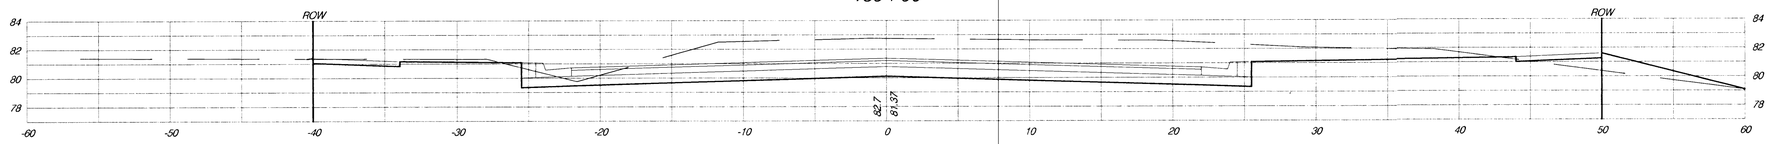

138+50

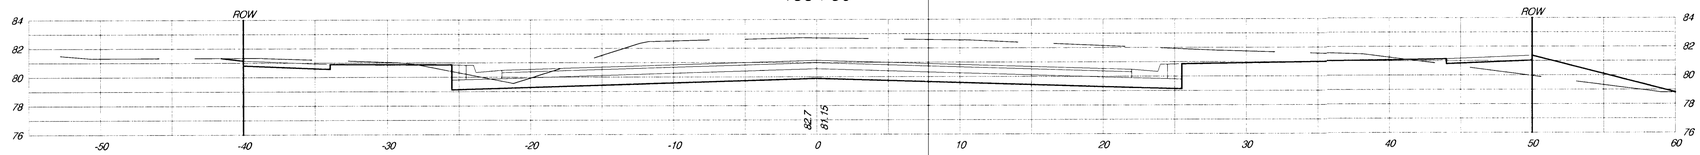

PROJECT NUMBER			SHEET NAME	ENGINEERING DIRECTORY	
472-76-245-83324			XSEC08	F:\Eng\Hydraulic\Earth	
DESIGN	DRAWN	APPROVED	DATE	SCALE	BAUGHMAN NO
JFB	TPV	JFB	Sept. 2002	1:5	99-09-E450

CAPITAL IMPROVEMENT PROJECT
HYDRAULIC AVENUE
CROSS SECTIONS
HYDRAULIC AVENUE PAVING - 47TH STREET SOUTH TO MACARTHUR ROAD

BAUGHMAN COMPANY, P.A.
ENGINEERING, SURVEYING, & PLANNING
316-262-7271 • 315 ELLIS • WICHITA, KANSAS 67211