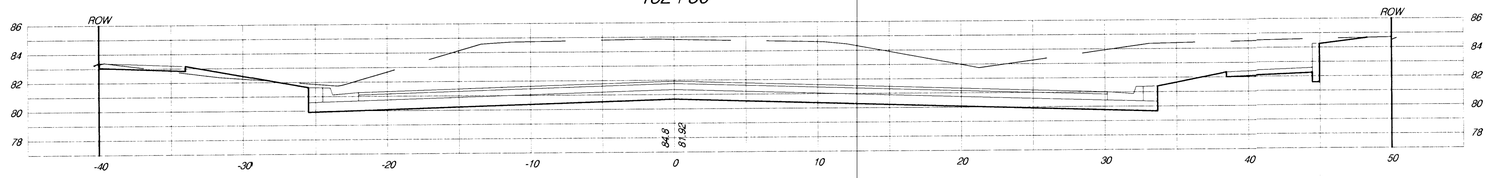
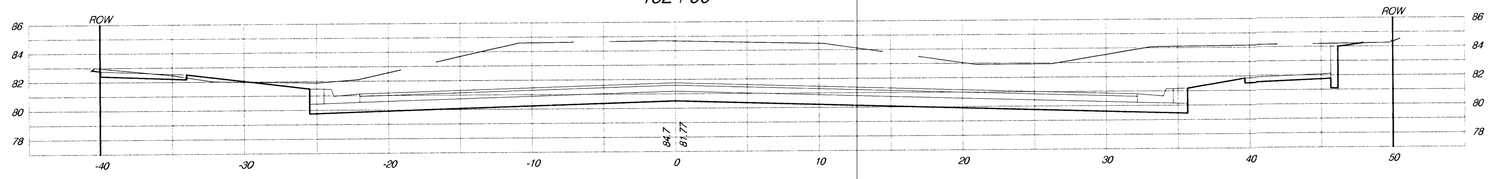
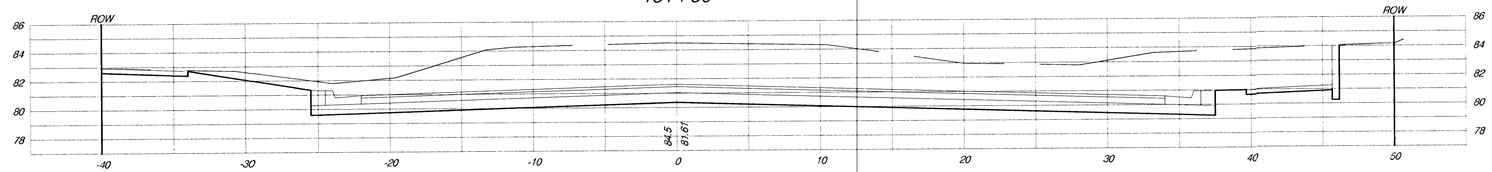
152+50



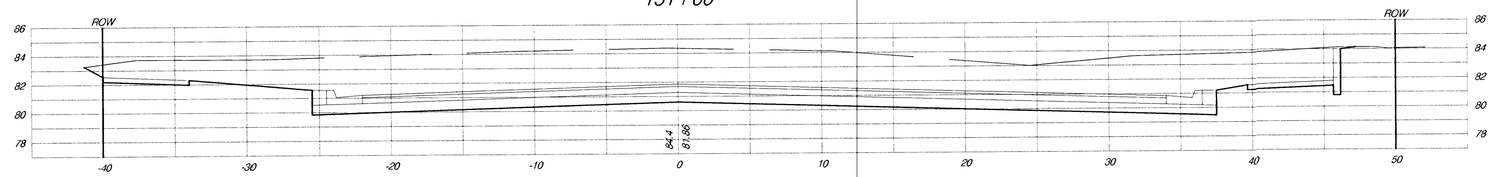

152+00



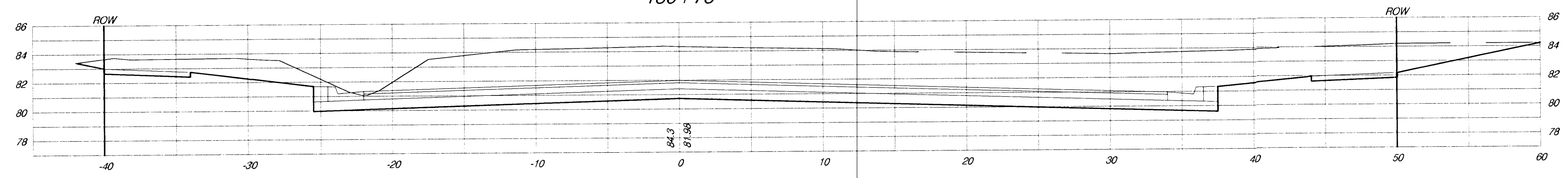

151+50



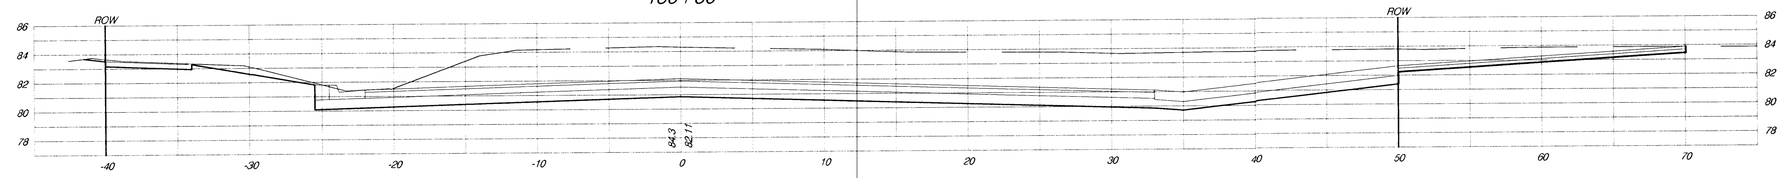

151+00




150+75




150+50




| PROJECT NUMBER | SHEET NAME | ENGINEERING DIRECTORY |
|---|---|---|
| 472-76-245-83324 | XSEC12 | F:\Eng\Hydraulic\Earth |

| DESIGN | DRAWN | APPROVED | DATE | SCALE | BAUGHMAN NO |
|---|---|---|---|---|---|
| JFB | TPV | JFB | Sept. 2002 | 1:5 | 99-09-E450 |

CAPITAL IMPROVEMENT PROJECT

# HYDRAULIC AVENUE CROSS SECTIONS

HYDRUALIC AVENUE PAVING - 47TH STREET SOUTH TO MACARTHUR ROAD


BAUGHMAN COMPANY, P.A.
ENGINEERING, SURVEYING, & PLANNING
316-262-7271 • 315 ELLIS • WICHITA, KANSAS 67211