


158+00

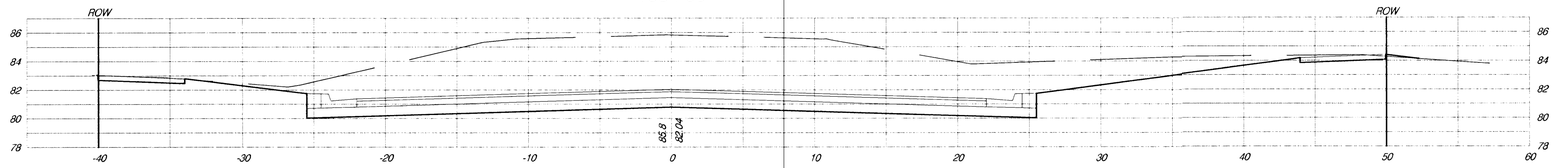


157+50

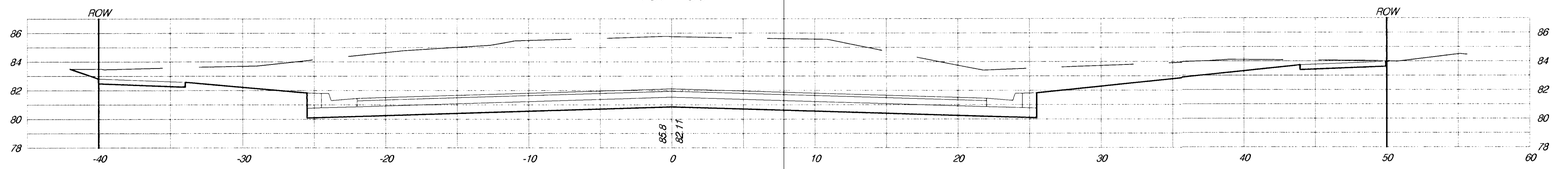


157+00

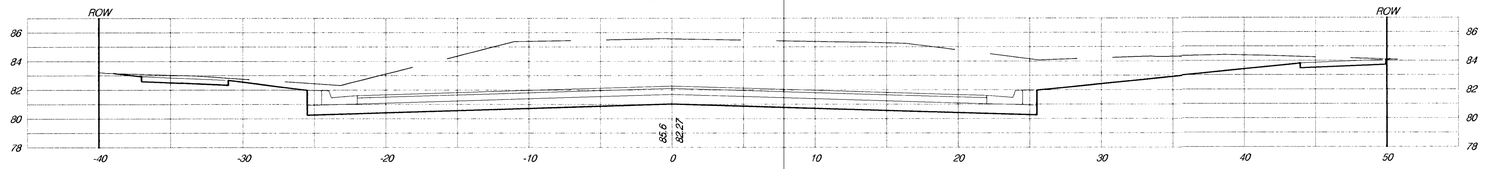


156+50

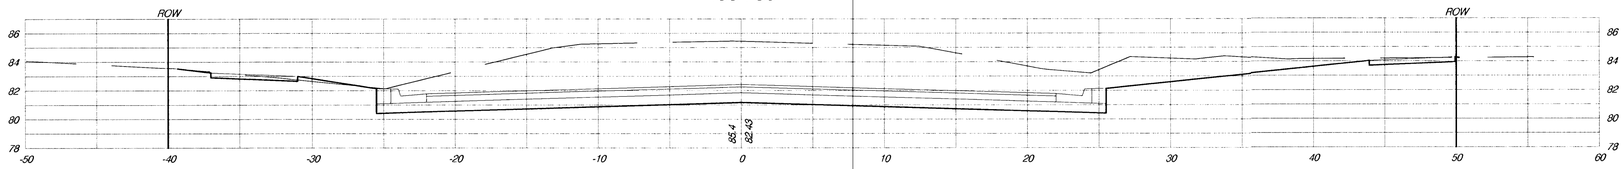

156+00

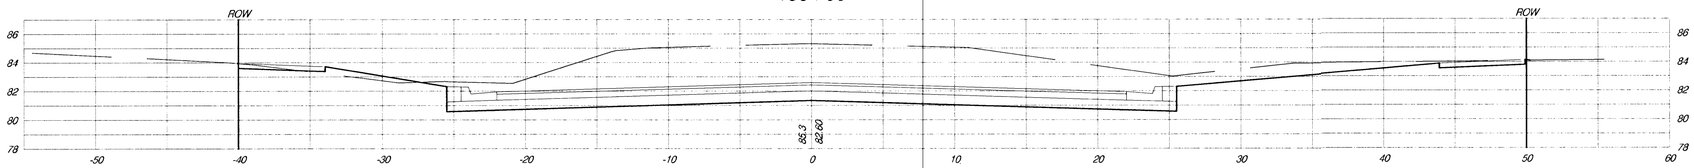

155+74.04

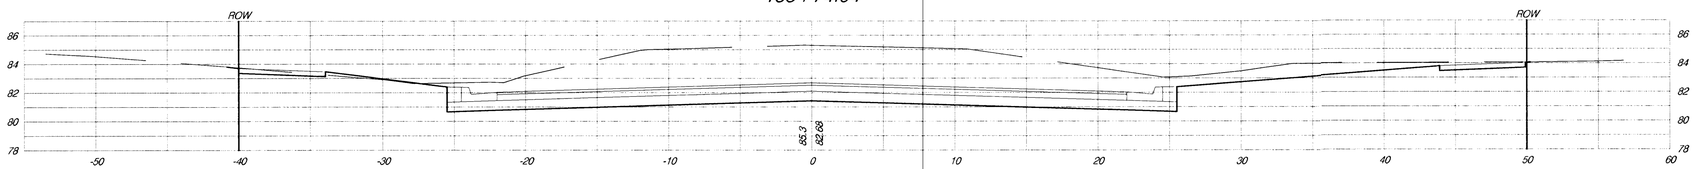

PROJECT NUMBER			SHEET NAME	ENGINEERING DIRECTORY
472-76-245-83324			XSEC14	F:\Eng\Hydraulic\Earth
DESIGN	DRAWN	APPROVED	DATE	SCALE	BAUGHMAN NO
JFB	TPV	JFB	Sept. 2002	1:5	99-09-E450

CAPITAL IMPROVEMENT PROJECT
HYDRAULIC AVENUE
CROSS SECTIONS
HYDRUALIC AVENUE PAVING - 47TH STREET SOUTH TO MACARTHUR ROAD

BAUGHMAN COMPANY, P.A.
ENGINEERING, SURVEYING, & PLANNING
316-262-7271 • 315 ELLIS • WICHITA, KANSAS 67211

SHEET 95 OF 102