


173+56.68

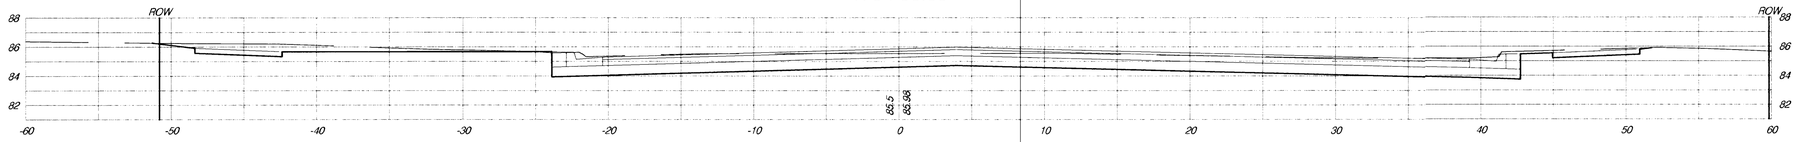


173+16.55

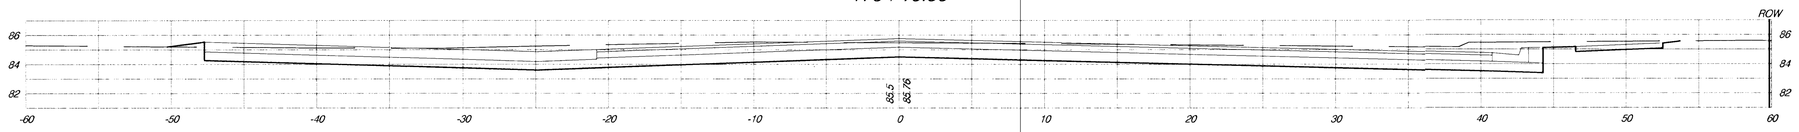


172+76.85

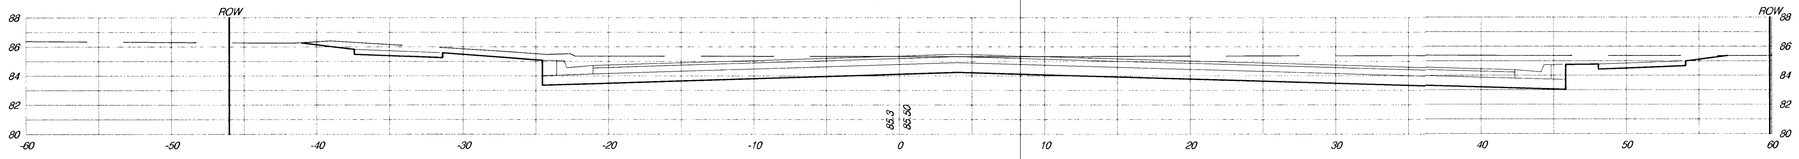


172+50

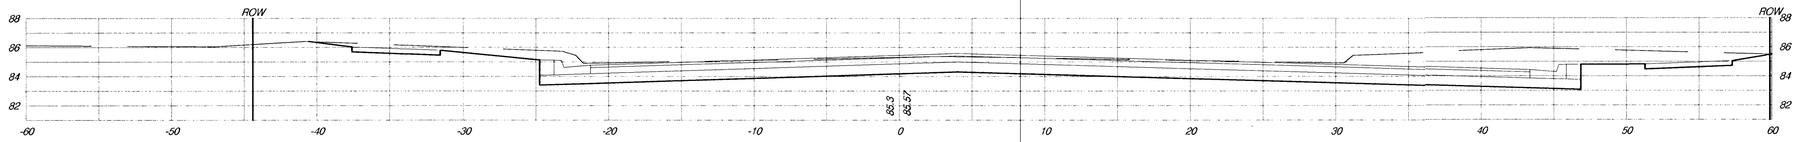


172+00

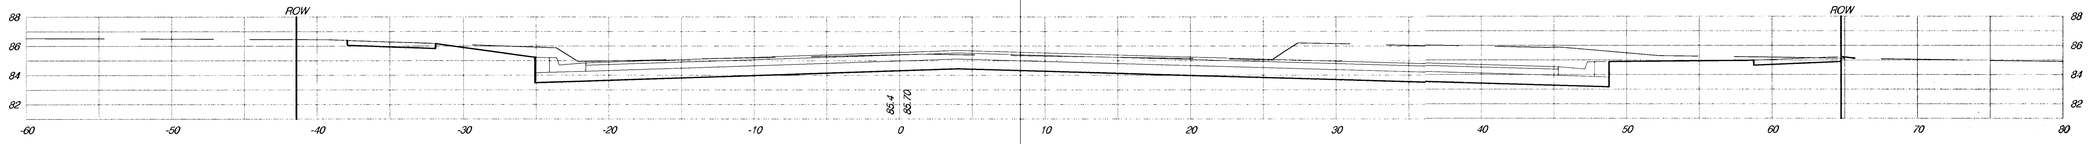

171+50

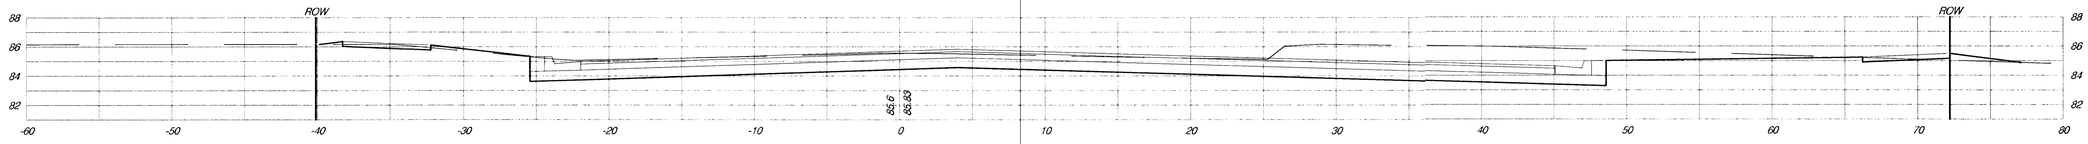

171+00

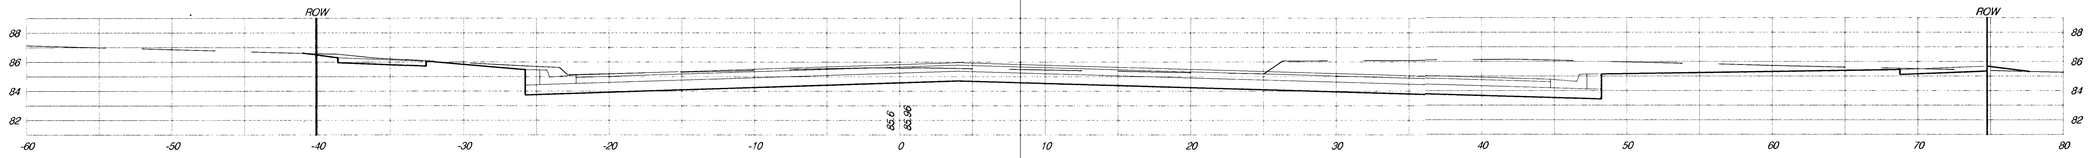

PROJECT NUMBER	SHEET NAME	ENGINEERING DIRECTORY
472-76-245-83324	XSEC19	F:\Eng\Hydraulic\Earth

DESIGN	DRAWN	APPROVED	DATE	SCALE	BAUGHMAN NO
JFB	TPV	JFB	Sept. 2002	1:5	99-09-E450

CAPITAL IMPROVEMENT PROJECT

HYDRAULIC AVENUE CROSS SECTIONS

HYDRUALIC AVENUE PAVING - 47TH STREET SOUTH TO MACARTHUR ROAD

BAUGHMAN COMPANY, P.A.
ENGINEERING, SURVEYING, & PLANNING
316-262-7271 * 315 ELLIS * WICHITA, KANSAS 67211