

174+24.80

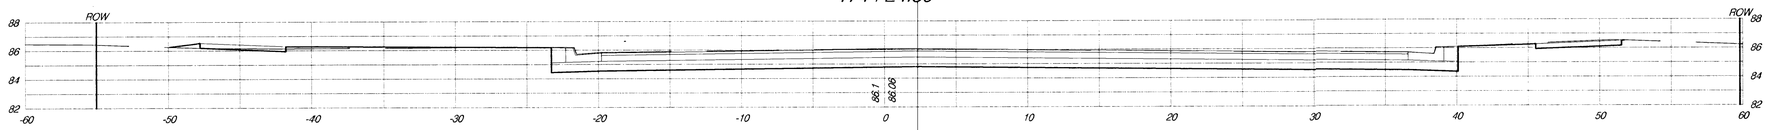

174+00

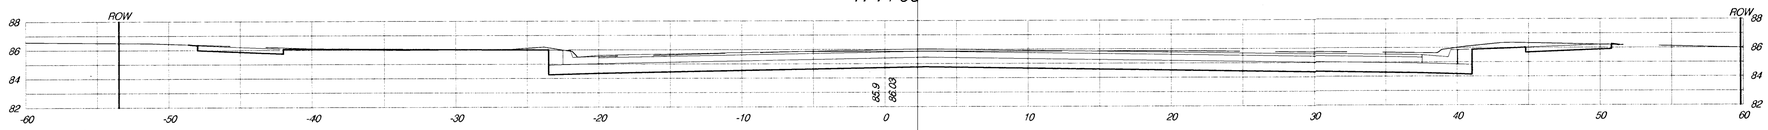

PROJECT NUMBER			SHEET NAME	ENGINEERING DIRECTORY	
472-76-245-83324			XSEC20	F:\Eng\Hydraulic\Earth	
DESIGN	DRAWN	APPROVED	DATE	SCALE	BAUGHMAN NO
JFB	TPV	JFB	Sept. 2002	1:5	99-09-E450

CAPITAL IMPROVEMENT PROJECT

HYDRAULIC AVENUE CROSS SECTIONS

HYDRAULIC AVENUE PAVING - 47TH STREET SOUTH TO MACARTHUR ROAD

BAUGHMAN COMPANY, P.A.
ENGINEERING, SURVEYING, & PLANNING
316-262-7271 * 315 ELLIS * WICHITA, KANSAS 67211

SHEET 101 OF 102