


FHWA REGION NO.	STATE	PROJECT NO.	YEAR	SHEET NO.	TOTAL SHEETS
7	KANSAS	87U-1247-01	1992	31	79

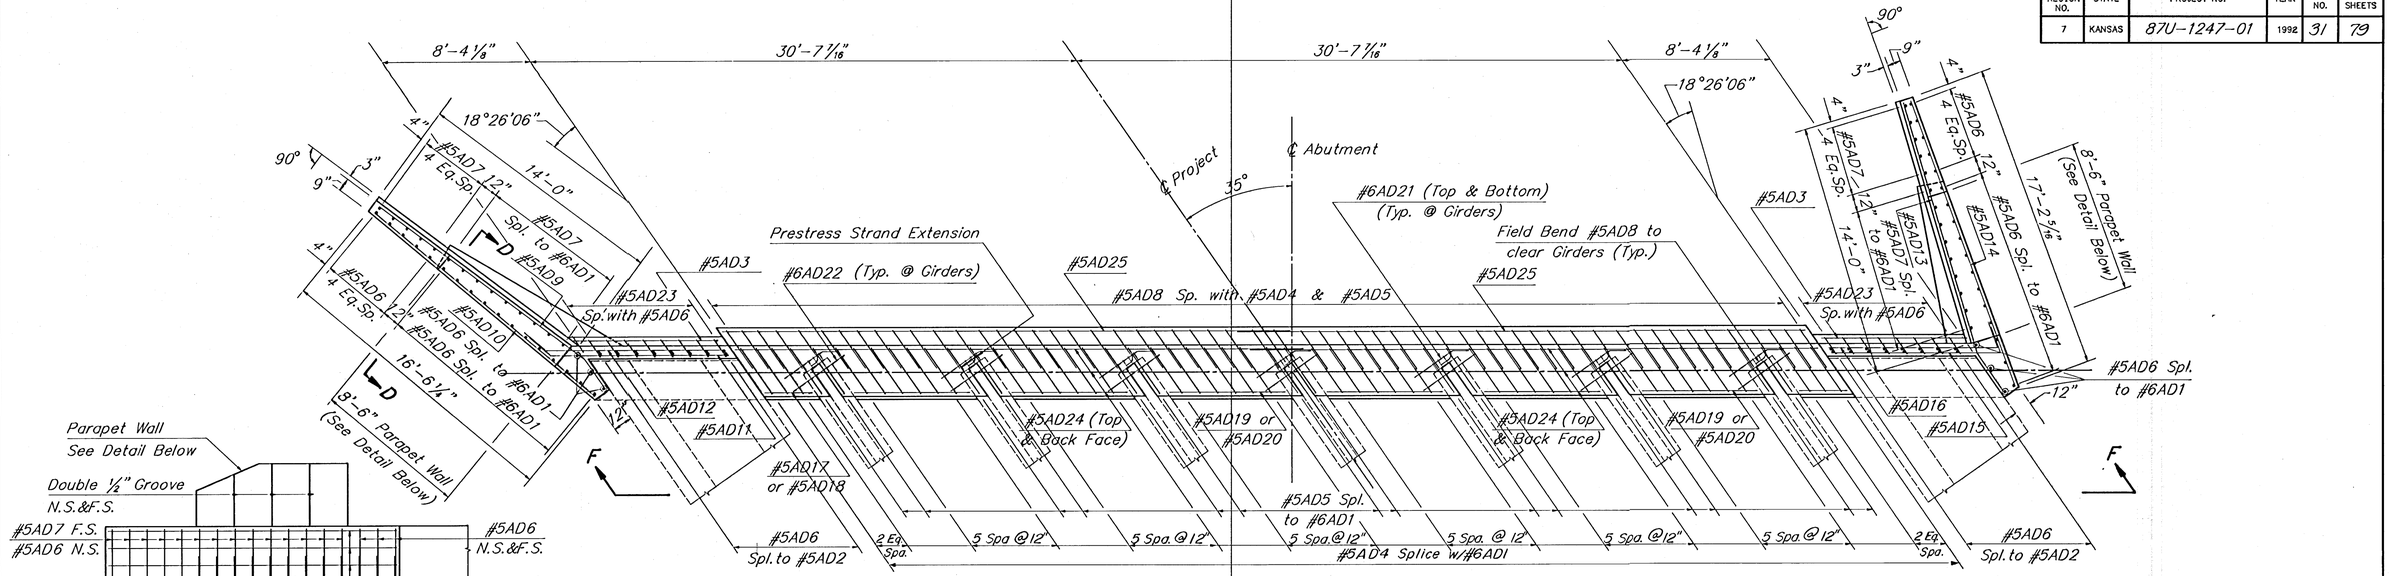

DEVELOPED VIEW OF WING

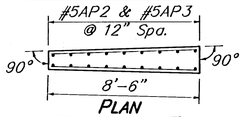


PLAN

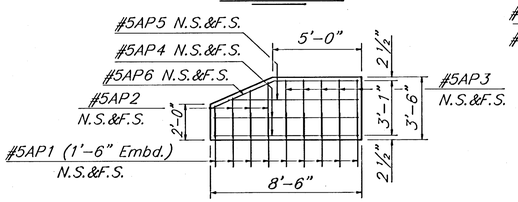

PARAPET WALL


(Typ. at all Four Quadrants)

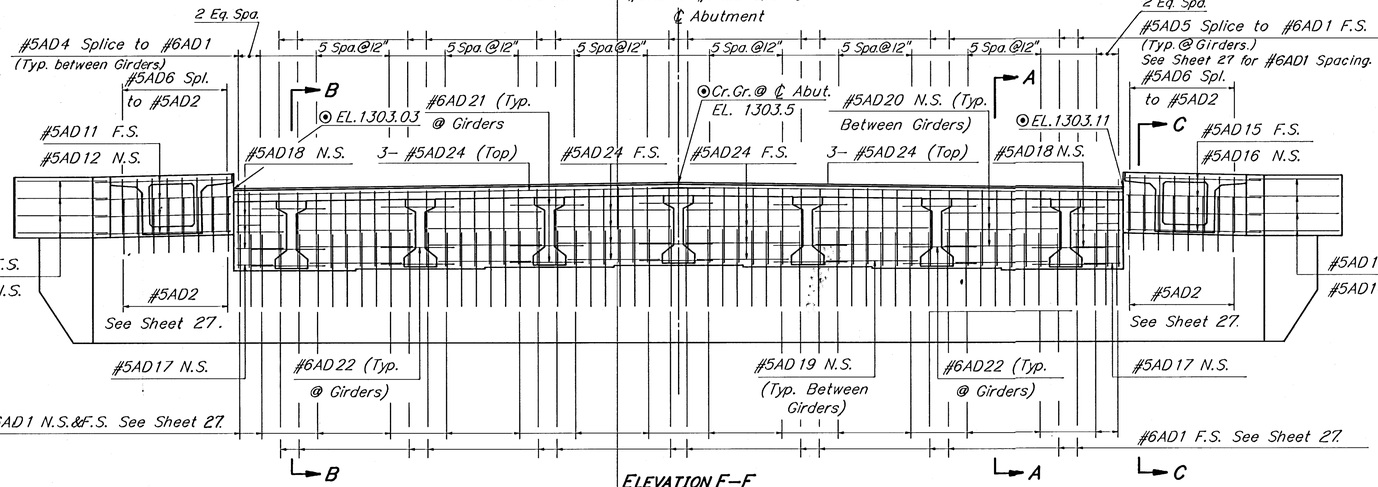


PLAN

See Sheet for #6AD1 & #5AD2 Spacing.

ELEVATION F-F

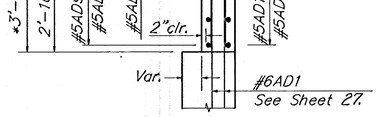


SECTION D-D

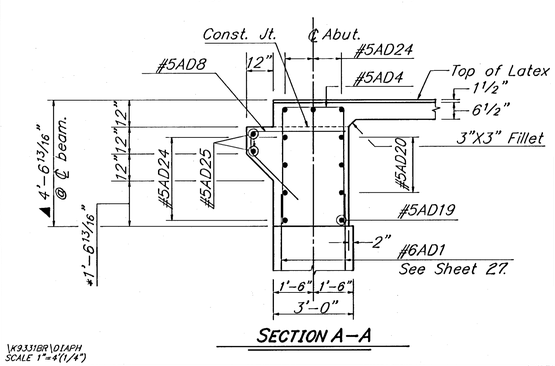

SECTION A-A


▲ The dimensions shown thus are theoretical based on 1 1/2" Latex S.C. + 6 1/2" slab + 1/2" Fillet + 9/16" camber @ ℄ Beam + 3'-9" Beam + 3/4" Bearing Pad; actual dimensions in the Field may vary.

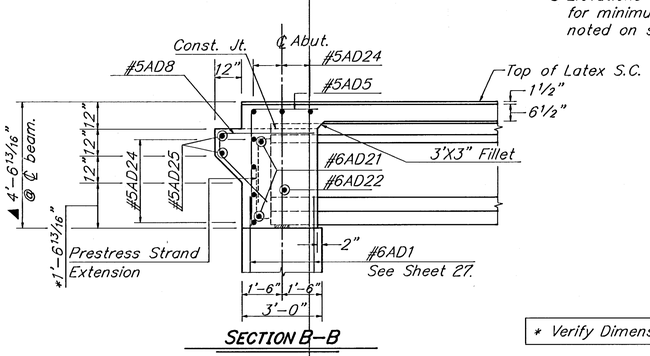

SECTION B-B

⊙ Elevations are theoretical; adjust as required for minimum deck thickness and camber as noted on sheet 24.

* Verify Dimensions in Field.

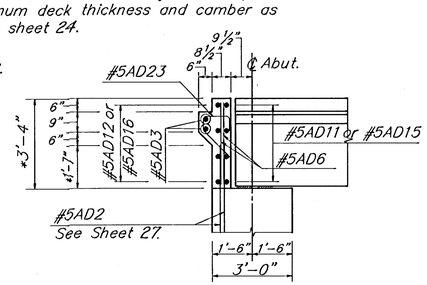

SECTION C-C

See Sheet 43 for bar list and bending diagram.
See Sheet 24 for General Notes.

CITY OF WICHITA

GEORGE WASHINGTON BLVD. BRIDGE OVER GYPSUM CREEK

ABUTMENT DIAPHRAGM DETAILS

Booker ASSOCIATES INC. OF KANSAS
Wichita Kansas

SCALE	DATE	DWG. NO.
	June, 1992	K9331

SURV. —— | PLOT CADD | DES. R.G./A.H. | DR. R.C./E.K. | TR. —— | CKD. A.H. | APP. S.K.B.

\K9331BR\DIAPH
SCALE 1"=4'(1/4")