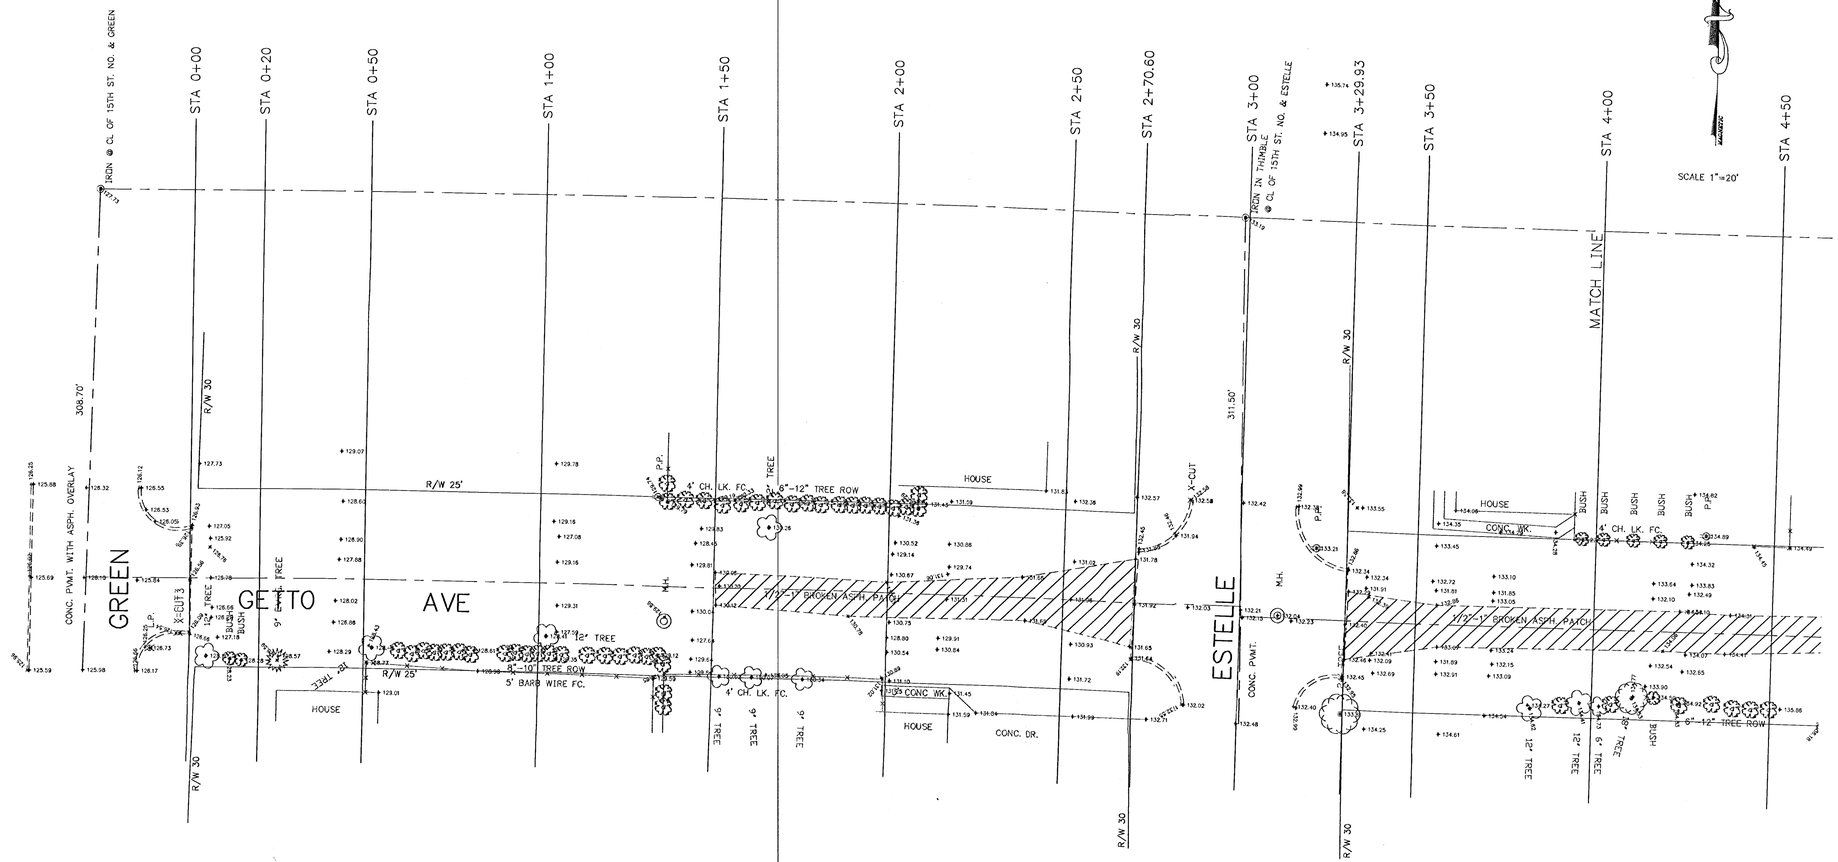


AREA TO BE REMOVED. THE COST OF SAW CUT IS SUBSIDIARY TO OTHER BID ITEMS.

B.M. 133.09 "X" TOP OF CB. ON W. SIDE ESTELLE & S.L. 14TH NO.
TEMP. B.M. 1, 132.58 "+" TOP CB. W. SIDE ESTELLE ON NL GETTO
TEMP. B.M. 3, 126.54 "+" TOP CB. 3' W. EL GREEN ON S. SIDE OF GETTO
TEMP. B.M. 5, 136.87 "+" TOP CB. 4' E. WL VOLUTSIA ON S. SIDE GETTO
TEMP. B.M. 7, 142.78 "+" TOP CB. NE COR. ERIE & GETTO, @ SE COR WCR RUNNING N-S

GETTO ST. CLOSURE
TOPO & REMOVAL PLANS
INDEX # 617555
SHEET 2 OF 11
DRAWN: B.R. DESIGN: B.R.