
# LANDSCAPING/IRRIGATION IMPROVEMENTS
# FOR THE
# K-96 / I-135 INTERCHANGE

**INDEX NUMBER: 701029**

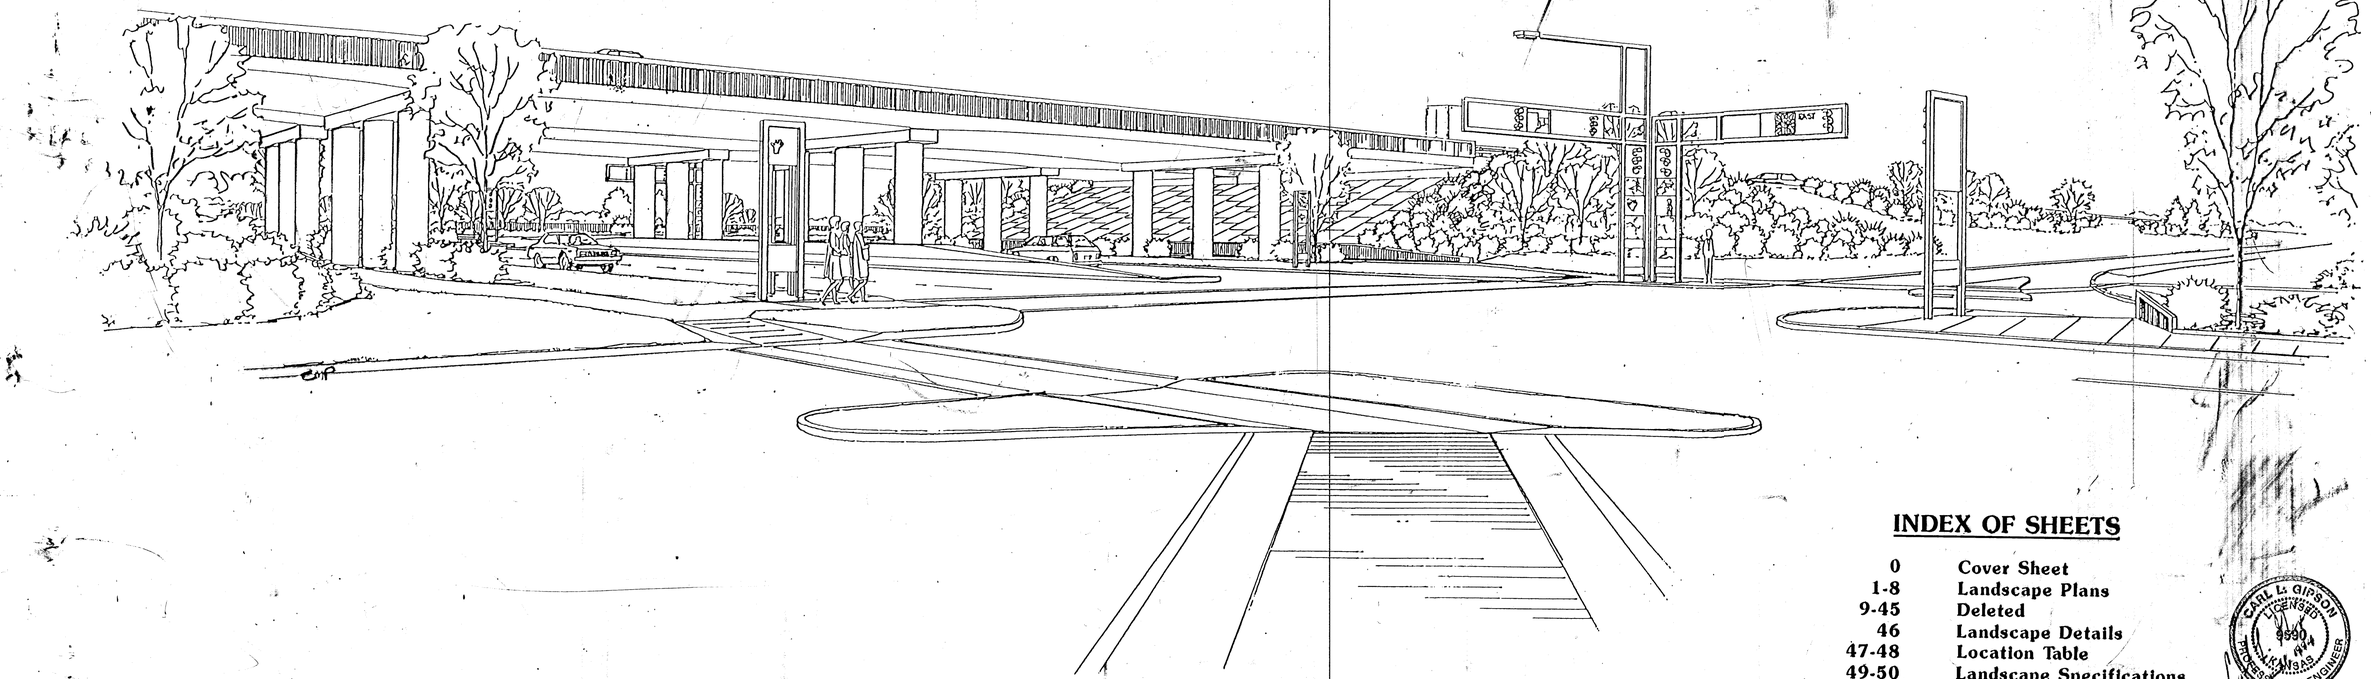

## INDEX OF SHEETS


| | |
|---|---|
| 0 | Cover Sheet |
| 1-8 | Landscape Plans |
| 9-45 | Deleted |
| 46 | Landscape Details |
| 47-48 | Location Table |
| 49-50 | Landscape Specifications |
| 51-56 | Irrigation Plans |
| 57-80 | Deleted |
| 81 | Irrigation Details |
| 82 | Irrigation Specifications |


CARL L. GIPSON
LICENSED
9590
PROFESSIONAL ENGINEER