
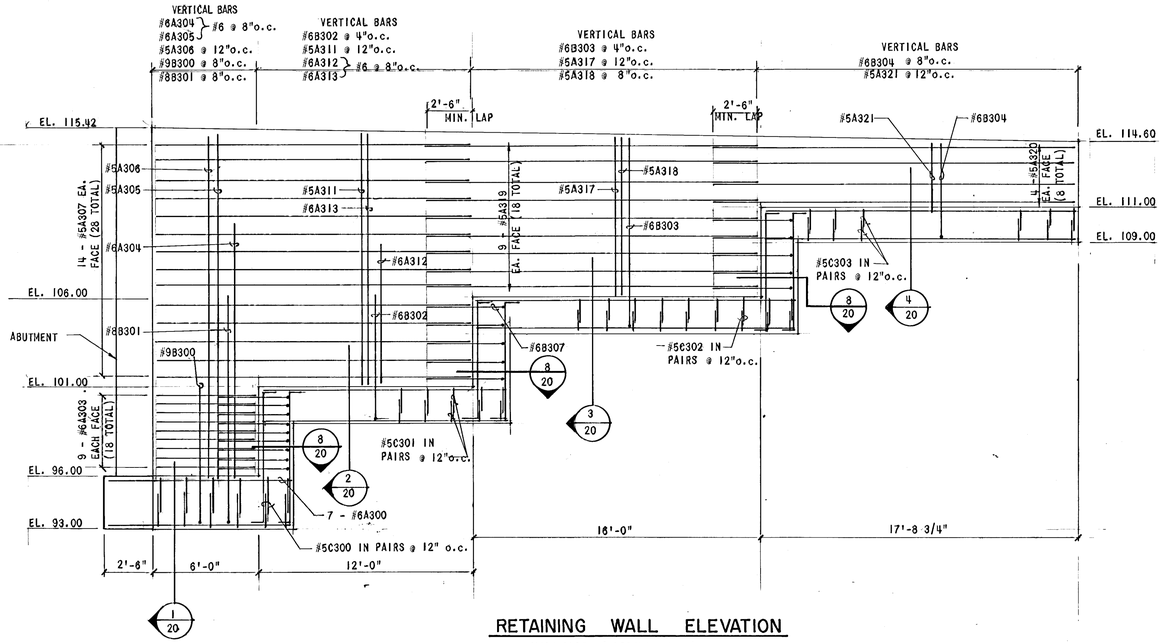



## RETAINING WALL ELEVATION

WEST SIDE ( LOOKING EAST )


SCALE:
1/4" = 1'-0"

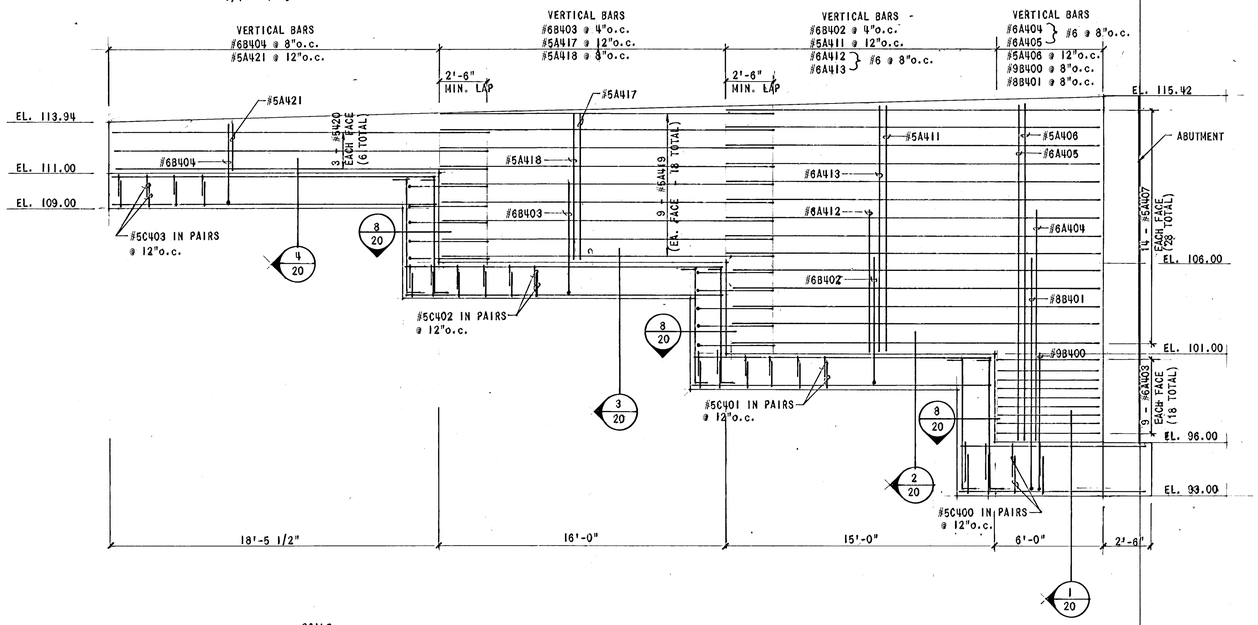



SCALE:
1/4" = 1'-0"

## RETAINING WALL ELEVATION

EAST SIDE ( LOOKING WEST )

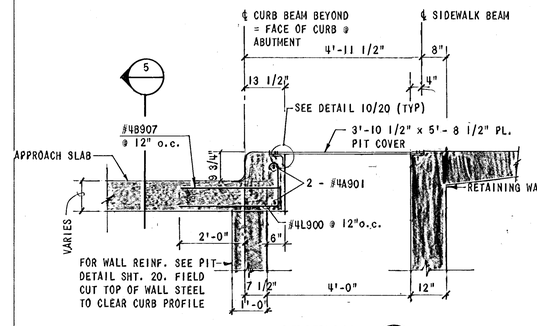



SECTION 1/20

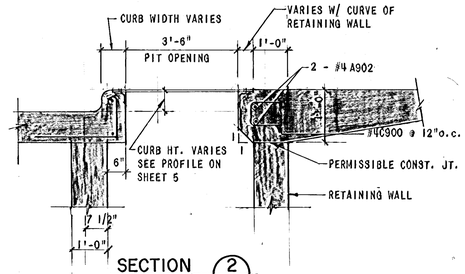



SECTION 2/20


## WATER LINE PIT DETAILS

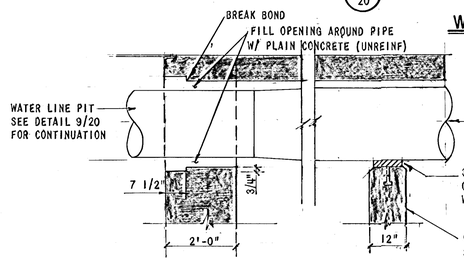



WATER LINE AT ABUTMENT 3/19

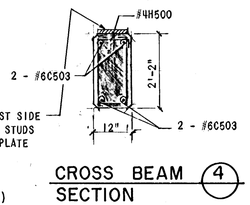


CROSS BEAM SECTION 4

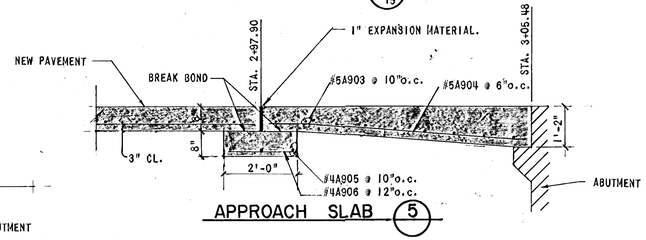


APPROACH SLAB 5

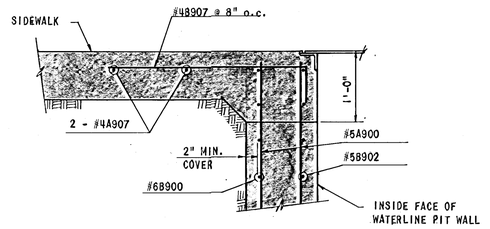


DETAIL 6/20

CITY OF WICHITA PROJECT NO. 472-76-245-81139-000-000-001

WICHITA, KANSAS

MCLEAN AT SENECA INTERSECTION IMPROVEMENTS

MISCELLANEOUS DETAILS

| REVISION | DATE | BY |
|---|---|---|
| | | |

DESIGN: GWJ | DRAWN: GWF

GENE W. JOHNSON LICENSED 5200 KANSAS PROFESSIONAL ENGINEER

WILSON & COMPANY ENGINEERS & ARCHITECTS
WICHITA — KANSAS

DATE: OCT. 1983
FILE NO. 82-324A
SHEET NO. 23 OF 37