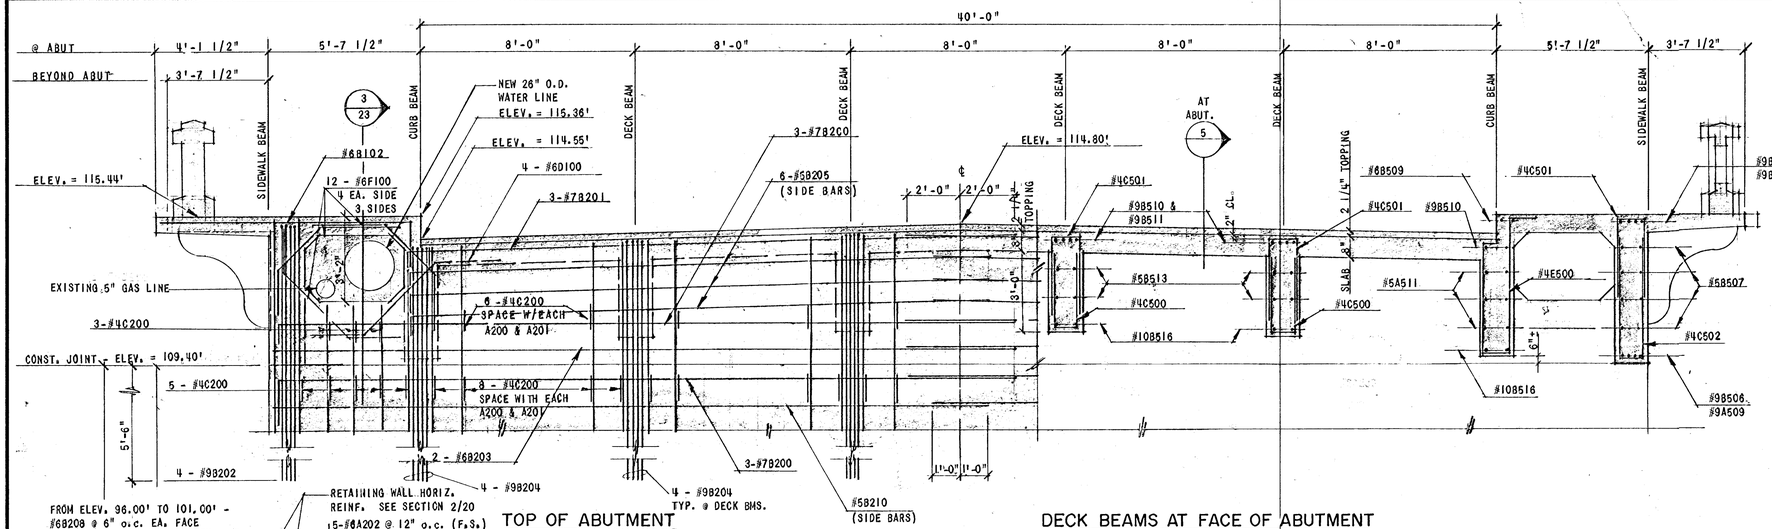

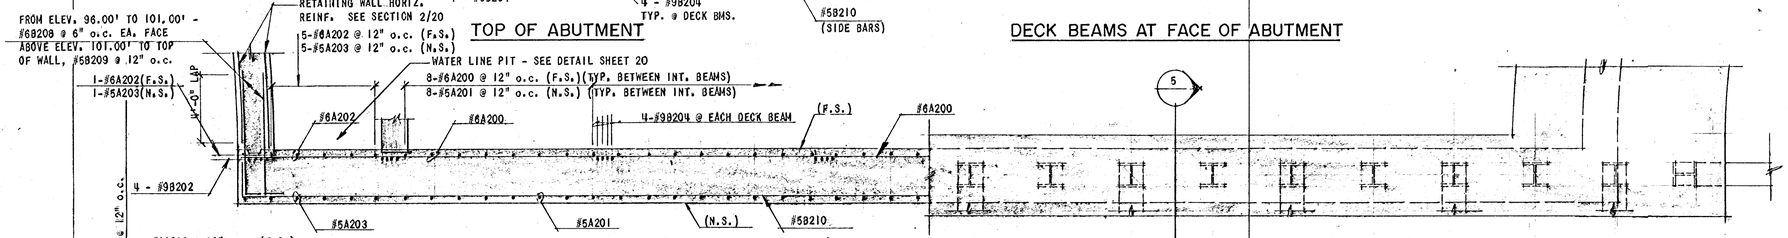

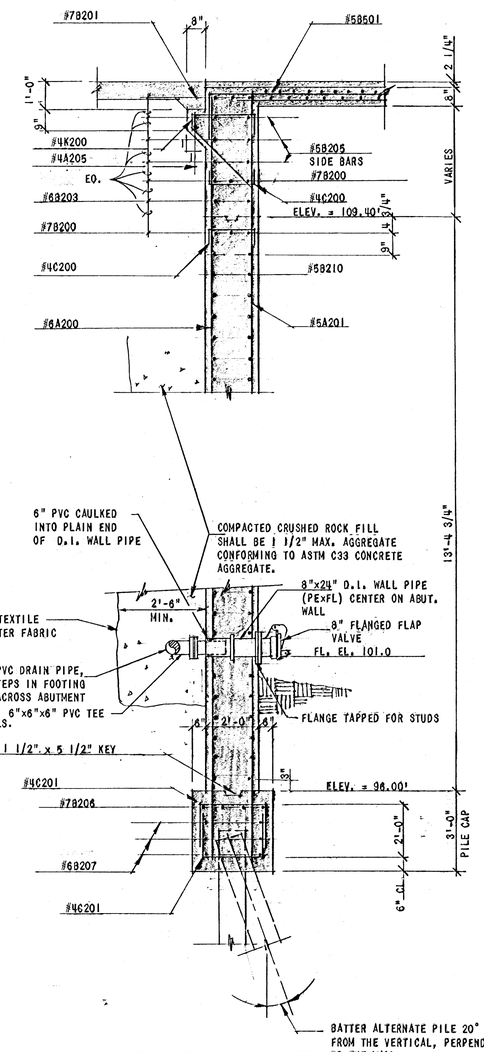

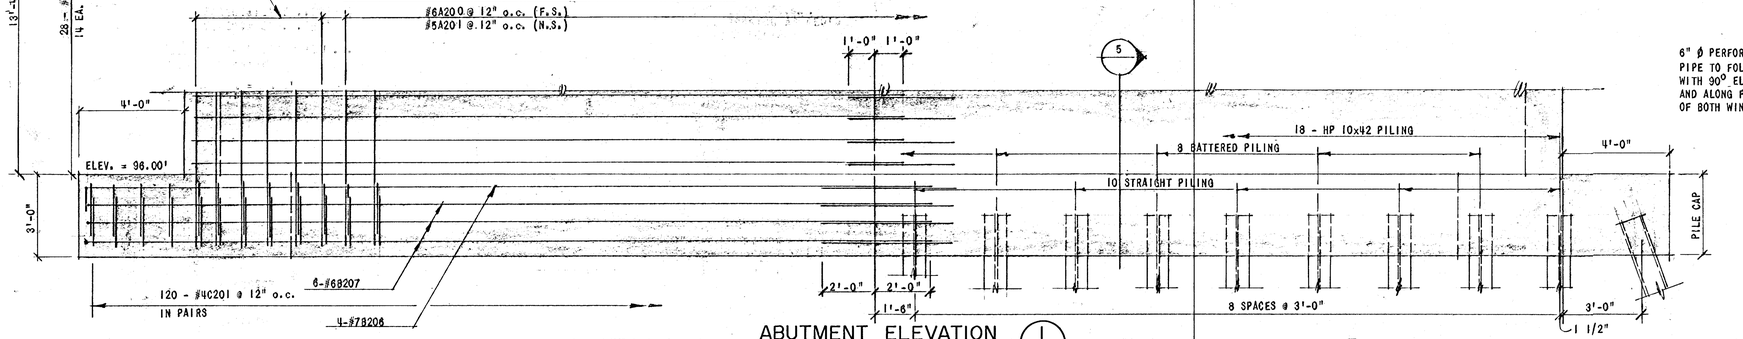

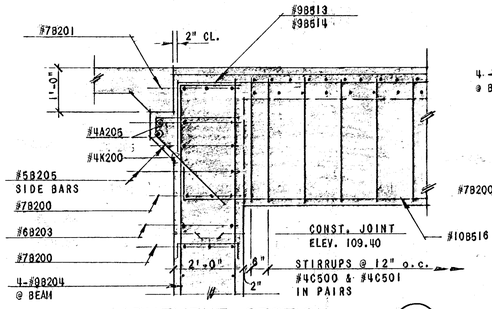

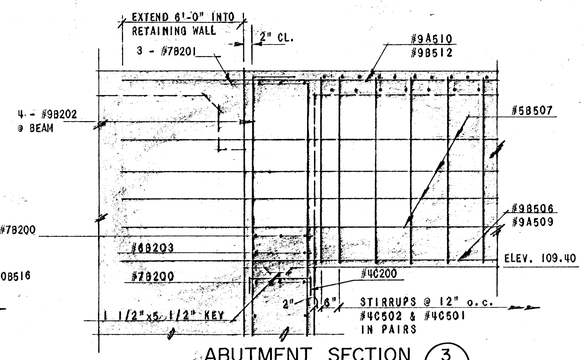

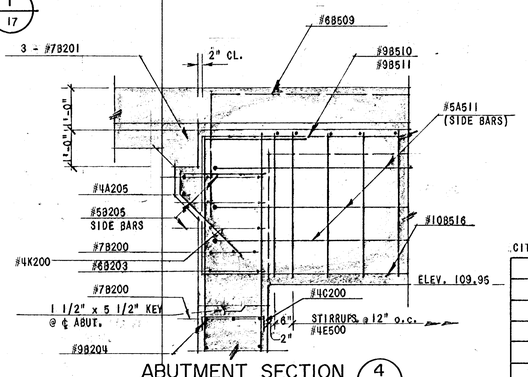

CITY OF WICHITA PROJECT NO. 472-76-245-81199-000-000-001

REVISION	DATE	BY

WICHITA, KANSAS
McLEAN AT SENECA INTERSECTION IMPROVEMENTS
ABUTMENT ELEVATION AND DETAILS

DESIGN	DRAWN
GWJ	RDS

CLARE W. JOHNSON LICENSED 5200 KANSAS PROFESSIONAL ENGINEER

WILSON & COMPANY ENGINEERS & ARCHITECTS
WICHITA — KANSAS

DATE:	OCT. 1983
FILE NO.	82-324A
SHEET NO.	19 OF 37