



A LEFT ENRTY WALL ELEVATION
1/4" : 1'-0"

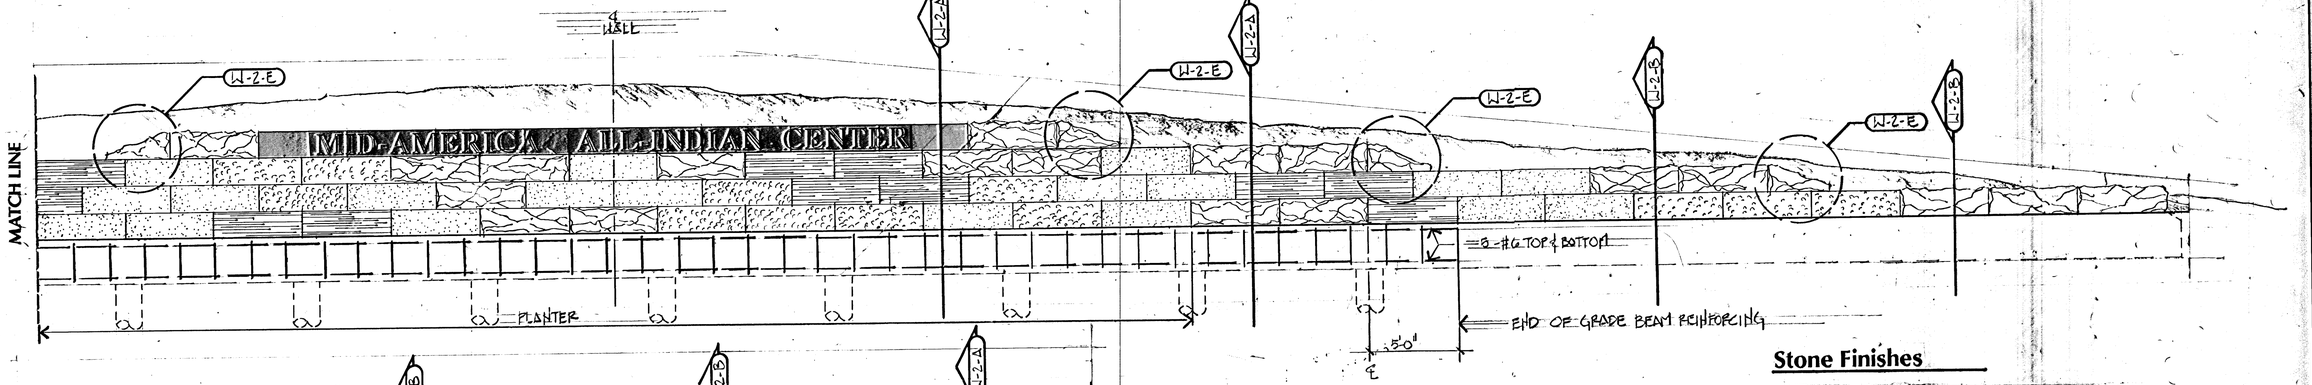

B RIGHT ENTRY WALL ELEVATION
1/4" : 1'-0"

NOTE: SEE SHEET W-4 FOR ART IMAGES.
SEE SHEET W-3 FOR RETAINING WALL STRUCTURAL INFORMATION.
SEE SHEETS W-2 & W-3 FOR ADDITIONAL GRADE BEAM & PIER INFORMATION.

Stone Finishes

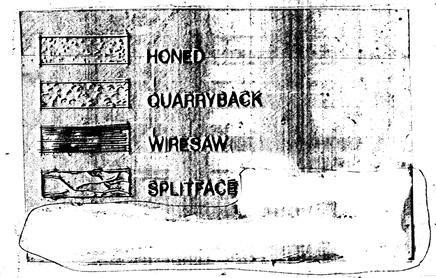

STATE OF KANSAS — DAVID GNAEGY — 23 — REGISTERED LANDSCAPE ARCHITECT
OCT. 4, 1994

REV.	DATE	DESCRIPTION
△		
△		
△		
△		
△		

THE CITY OF WICHITA — SEDGWICK COUNTY, KANSAS

HELLMUTH, OBATA & KASSABAUM, INC.
DALLAS, TEXAS

PROFESSIONAL ENGINEERING CONSULTANTS, PA
WICHITA, KANSAS

BRAD J. GOLDBERG, ARTIST
DALLAS, TEXAS

MID-AMERICA ALL-INDIAN CENTER
SITE IMPROVEMENTS
CITY OF WICHITA, KANSAS

SHEET TITLE: ART WALL

DRAWN BY:	APPROVED BY:	PROJECT NO.: '92-036-122	ISSUE DATE:	SCALE:	SHEET: W-1