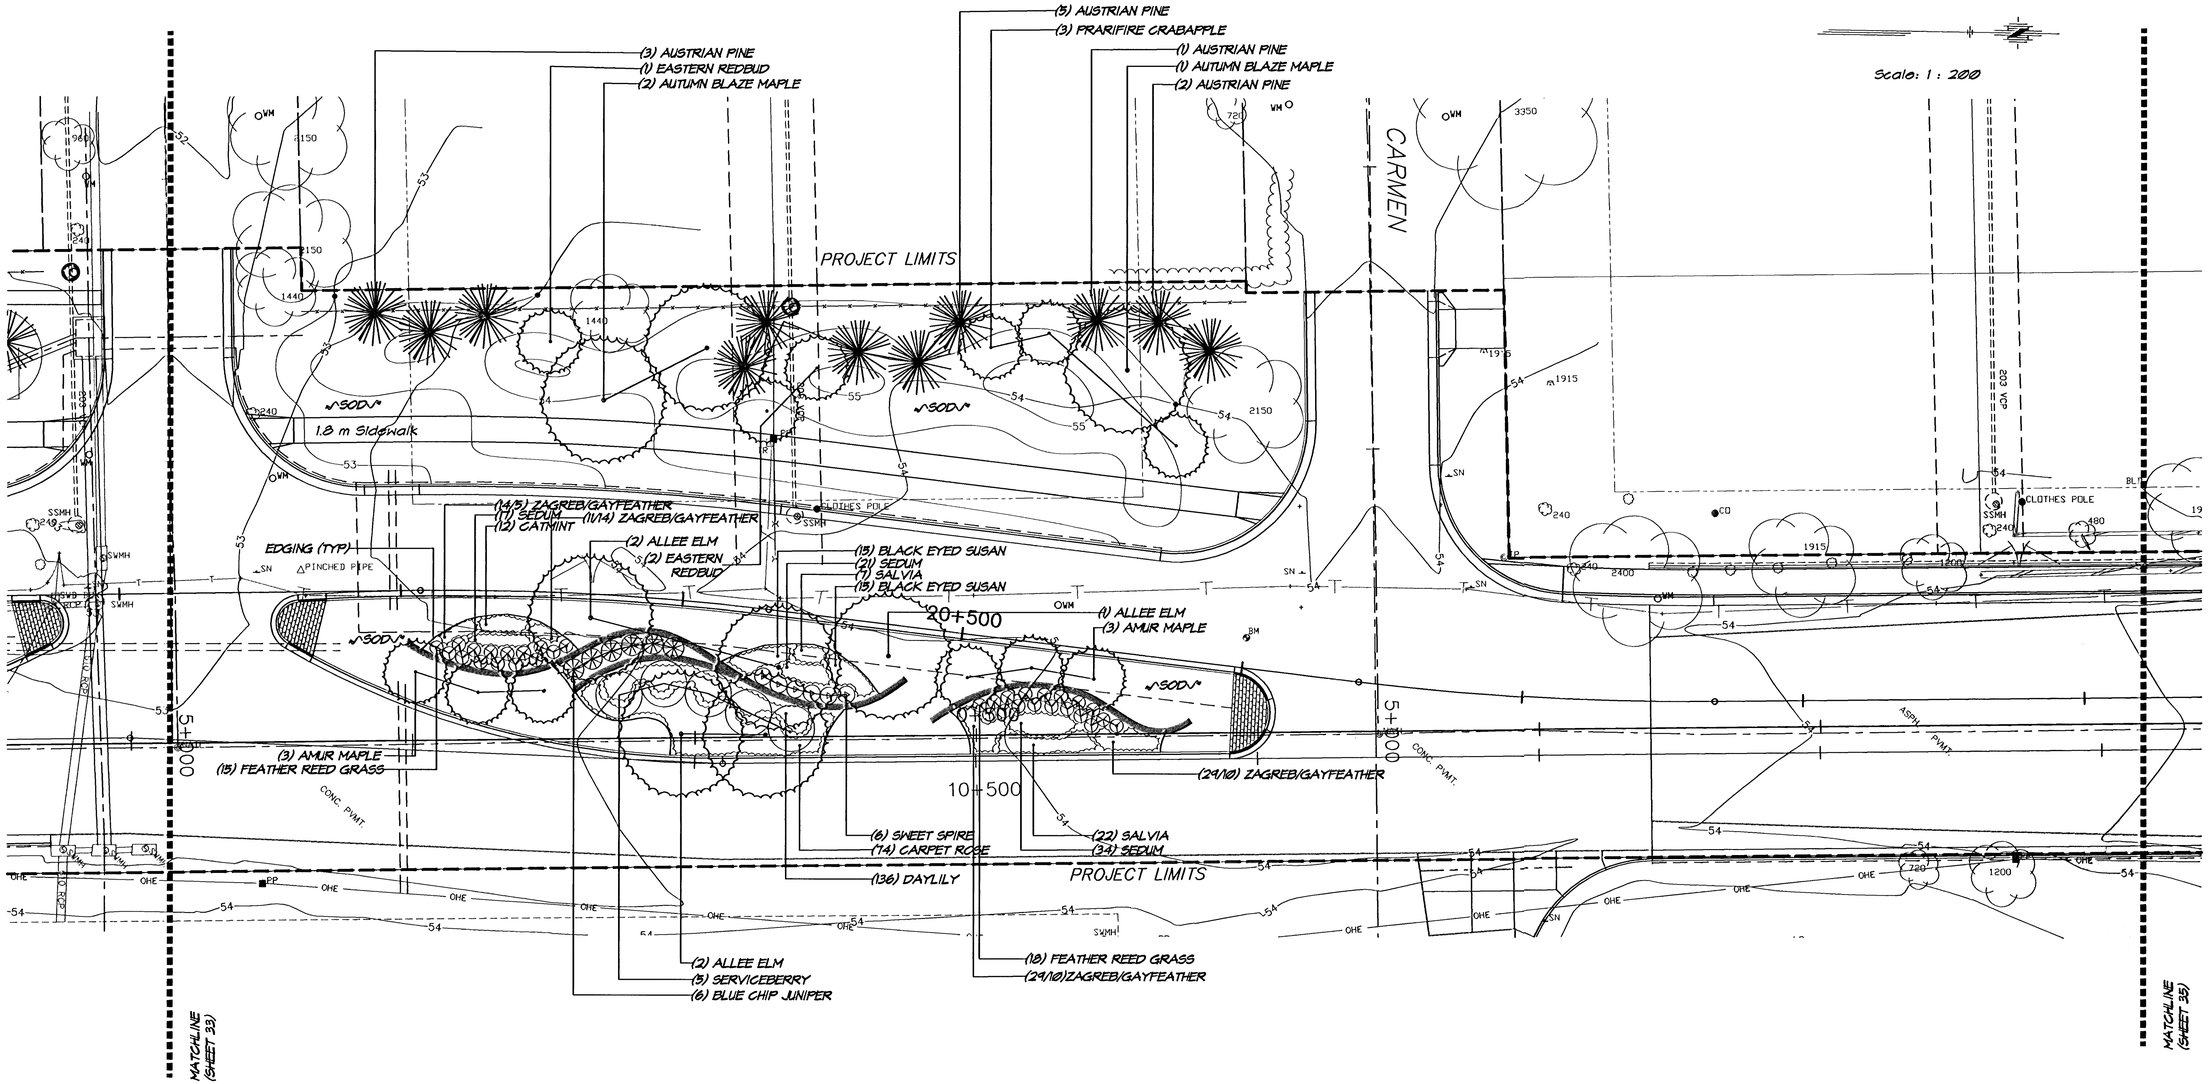



## PLANT LIST (THIS SHEET)

| QTY. | COMMON NAME | BOTANICAL NAME | SIZE/COMMENT |
|---|---|---|---|
| LARGE SHADE TREES | | | |
| 0 | PANICLED GOLDENRAIN TREE | Koelreuteria paniculata | 2"-2.5" Cal., Balled-in-Burlap |
| 0 | SHUMARD OAK | Quercus shumardii | 2"-2.5" Cal., Balled-in-Burlap |
| 5 | ALLEE ELM | Ulmus parvifolia 'Allee' | 3"-3.5" Cal., Balled-in-Burlap |
| 3 | AUTUMN BLAZE MAPLE | Acer rubrum x freemanii | 2"-2.5" Cal., Balled-in-Burlap |
| 0 | THORNLESS HONEYLOCUST | Gleditsia triacanthos var. inermis | 2"-2.5" Cal., Balled-in-Burlap |
| EVERGREENS | | | |
| 11 | AUSTRIAN PINE | Pinus nigra | 8'-10' Hgt., Balled-in-Burlap |
| ORNAMENTAL TREES | | | |
| 3 | PRAIRIFIRE CRABAPPLE | Malus 'Prairifire' | 2" Cal., Balled-in-Burlap |
| 3 | EASTERN REDBUD | Cercis canadensis | 8'-10' Hgt., B&B, Clump |
| 0 | CALLERY PEAR | Pyrus calleryana 'Chanticleer' | 2" Cal., Balled-in-Burlap |
| 6 | AMUR MAPLE | Acer ginnala | 8'-10' Hgt., B&B, Clump |
| 5 | AUTUMN BRILLIANCE SERVICEBERRY | Amelanchier x grandiflora 'Autumn Brilliance' | 8'-10' Hgt., B&B, Clump |
| ORNAMENTAL GRASSES | | | |
| 33 | FEATHER REED GRASS | Calamagrostis x acutiflora stricta | 3 gal., 30" O.C. |

## PLANT LIST (THIS SHEET CONT.)

| QTY. | COMMON NAME | BOTANICAL NAME | SIZE/COMMENT |
|---|---|---|---|
| PERENNIALS | | | |
| 30 | BLACK EYED SUSAN | Rudbeckia fulgida 'Goldsturm' | 1 gal., 24" O.C. |
| 29 | GAY FEATHER | Liatris spicata 'Kobold' | 1 gal., Cluster as directed |
| 83 | 'ZAGREB' COREOPSIS | Coreopsis verticillata 'Zagreb' | 1 gal., 18" O.C. |
| 29 | SALVIA | Salvia x superba 'Mainacht' | 1 gal., 24" O.C. |
| 72 | AUTUMN JOY STONECROP | Sedum x 'Autumn Joy' | 1 gal., 18" O.C., plnt 50mm high |
| 136 | STELLA D'ORO DAYLILY | Hemerocallis sp. | 6" Pot, 18" O.C. |
| 74 | PINK CARPET ROSE | Rosa noatraum | 2 gal., 24" O.C. |
| 12 | CATMINT | Nepeta x faassenii | 1 gal., 24" O.C. |
| SHRUBS | | | |
| 6 | BLUE CHIP JUNIPER | Juniperus horizontalis 'Blue Chip' | 5 gal, 5' O.C. |
| 0 | PARSONS JUNIPER | Juniperus davurica | 5 gal, 5' O.C. |
| 6 | HENRY'S GARNET SWEET SPIRE | Itea virginica 'Henry's Garnet' | 5 gal, 4' O.C. |
| 0 | CUTLEAF SUMAC | Rhus typhina laciniata | 3 gal, space as noted |
| SOD | | | |
| SEE SHEET (36) | GARD'N WISE FESCUE/BLUE MIX | Festuca arundinacea | refer to notes and specs. |

H:\CIVIL\01053\PAVE\01053LP3.dwg 05/01/03 02:57:07 PM CDT

# PLANTING PLAN
## STA. 0+440 TO STA. 0+600

PROJ. NO. 472-83537 SEDGWICK CO.

MKEC ENGINEERING CONSULTANTS, INC.
WICHITA, KANSAS

| DESIGNED BY: | MKEC | CHECKED BY: | MKEC | |
|---|---|---|---|---|
| DRAWN BY: | BJH | DATE: 04/03 | | SHEET 34 OF 73 |