
Scale: 1 : 200

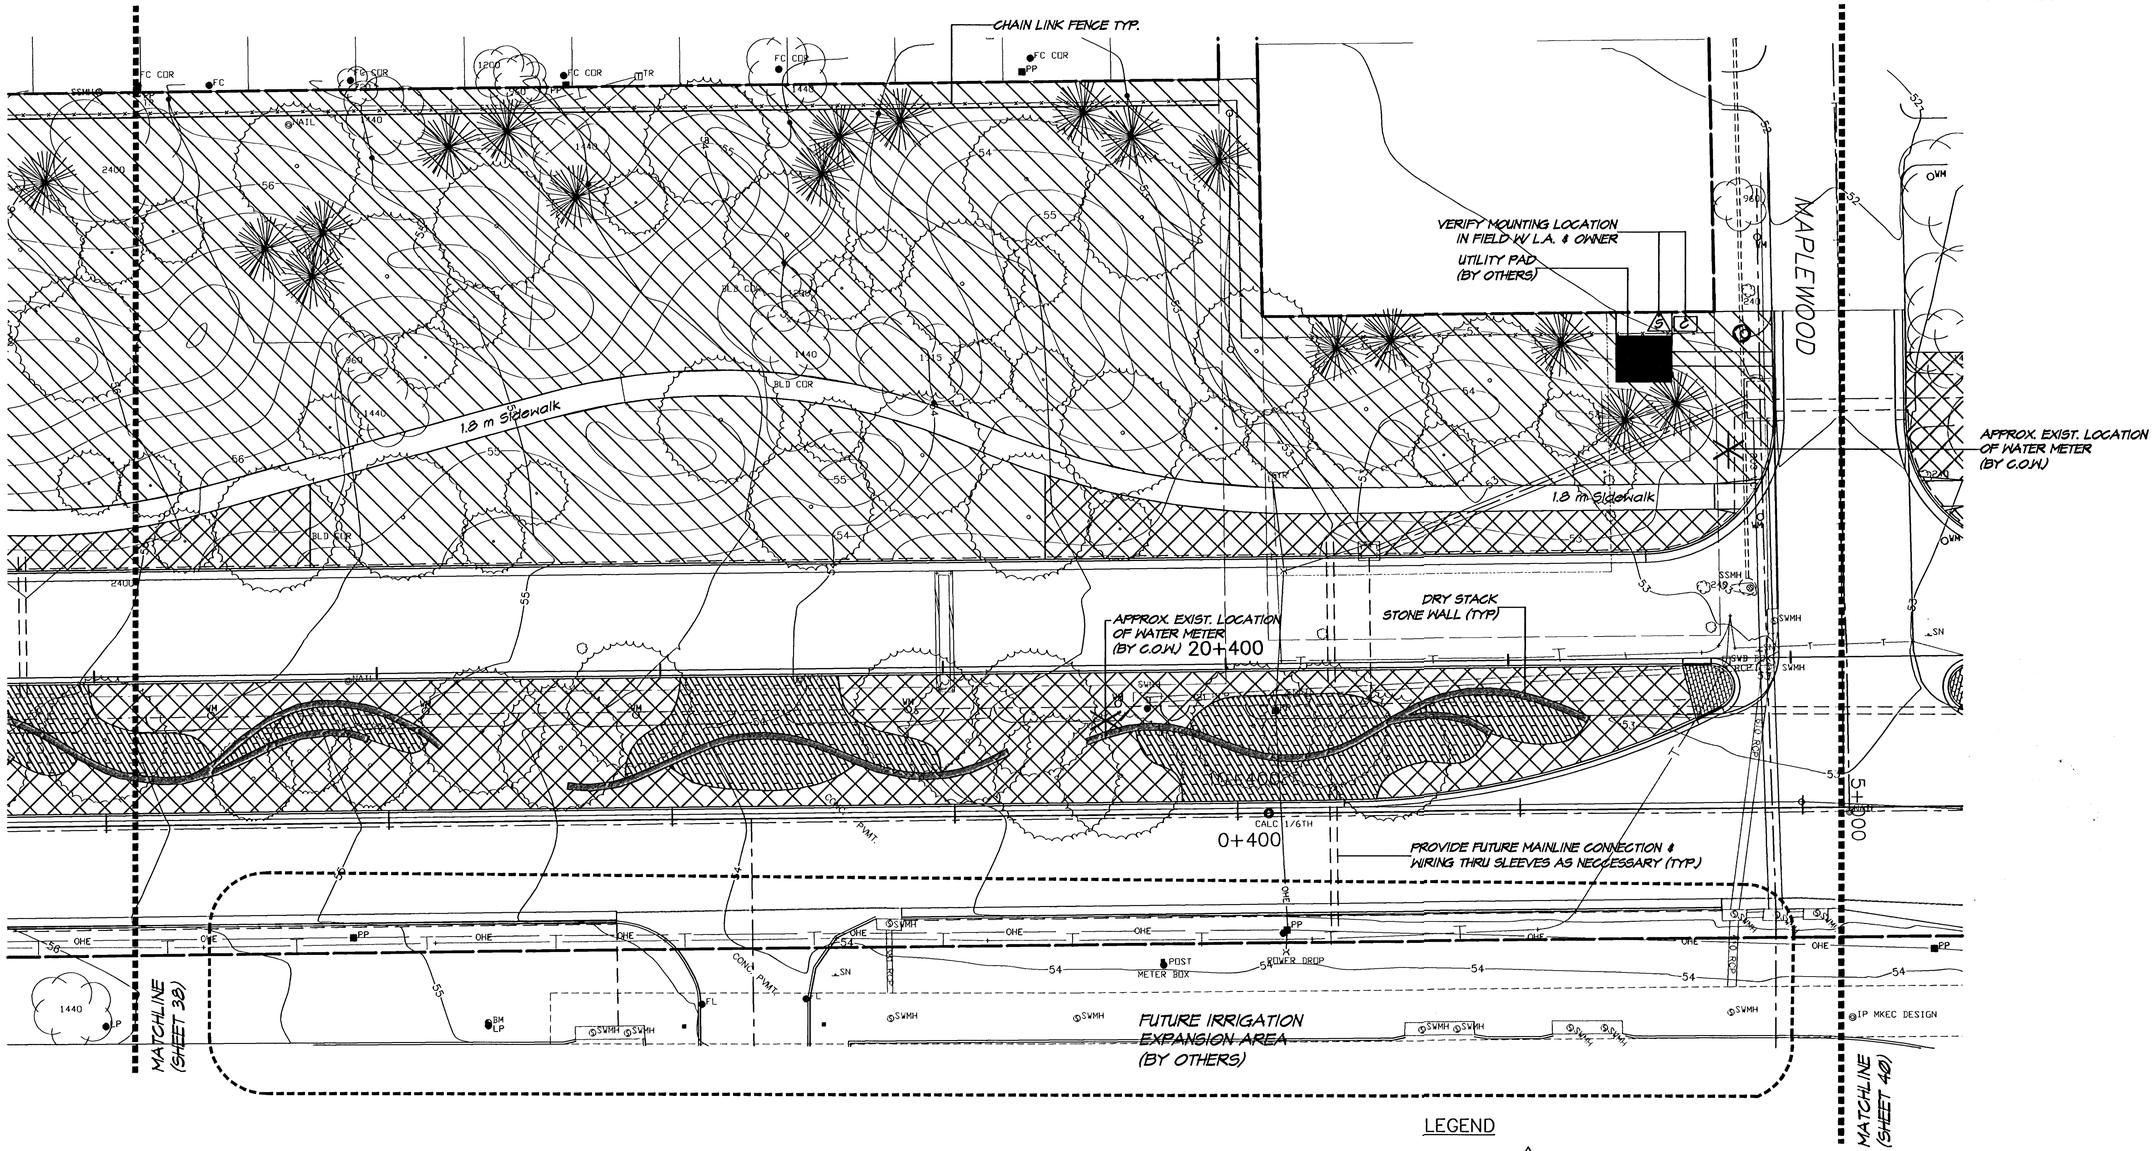

NOTE:
1. REFER TO UNDERGROUND SPRINKLER SPECIFICATION SECTION 02810 FOR DETAILED INFORMATION REGARDING THE IRRIGATION SYSTEM REQUIREMENTS.

2. ADDITIONAL BORING IF REQUIRED SHALL BE SUBSIDIARY TO THE "IRRIGATION SYSTEM" BID ITEM.

LEGEND

- C — CONTROLLER/BACKFLOW DEVICE
- S — RAIN SENSOR
- SPRAY LIMITS (TURF)
- WATER METER LOCATION
- ROTOR LIMITS (TURF)
- SPRAY LIMITS (BED AREAS/100MM POP-UPS)

H:\CIVIL\01053\PAVE\01053IR2.DWG 05/01/03 03:15:30 PM CDT

IRRIGATION PLAN
STA. 0+320 TO 0+440

PROJ. NO. 472-83537 SEDGWICK CO.

MKEC ENGINEERING CONSULTANTS, INC.
WICHITA, KANSAS

DESIGNED BY:	MKEC	CHECKED BY:	MKEC
DRAWN BY:	BJH	DATE: 04/03	SHEET 39 OF 73