Scale: 1 : 200

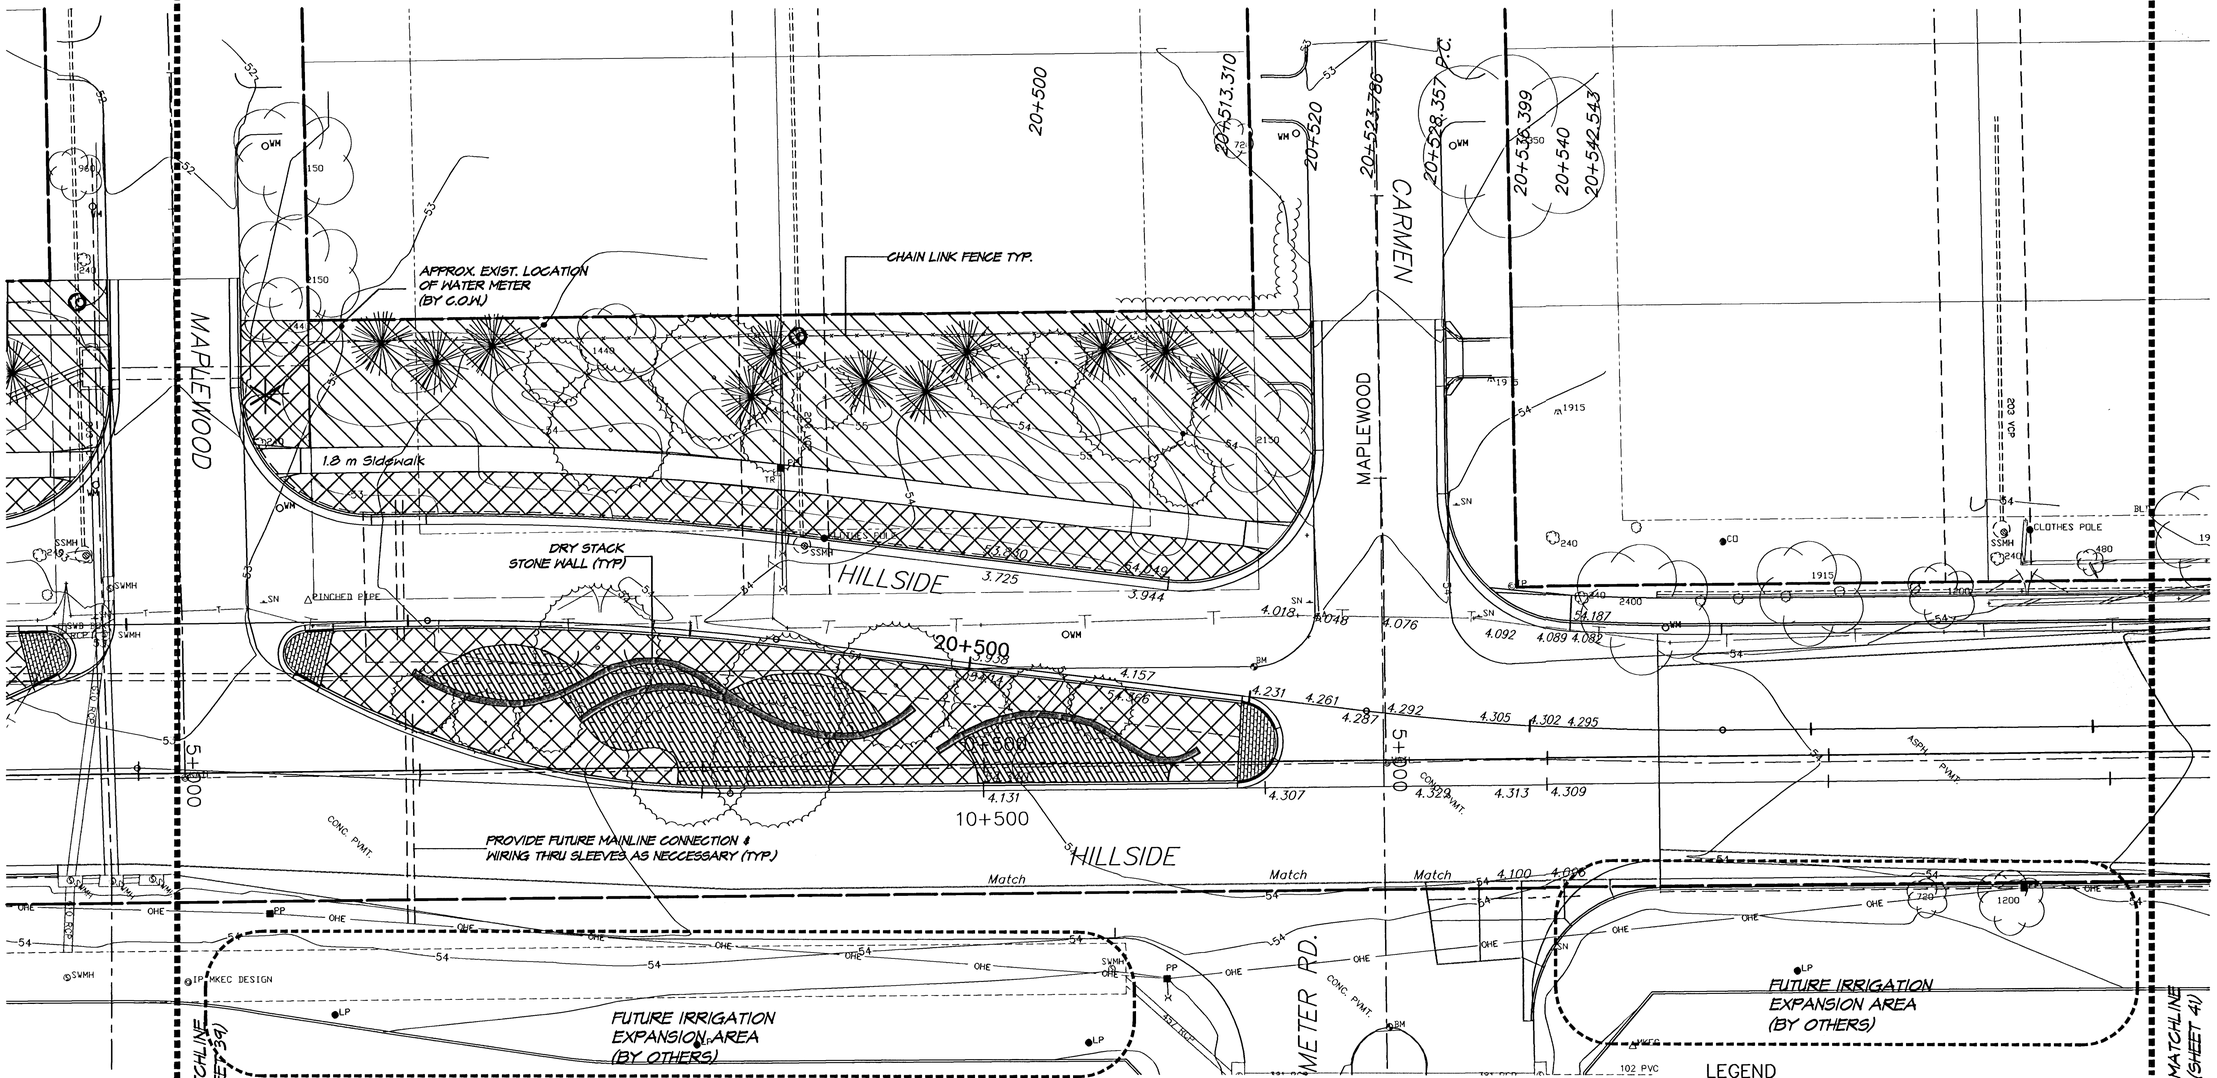

LEGEND

- WATER METER LOCATION
- SPRAY LIMITS (TURF)
- ROTOR LIMITS (TURF)
- SPRAY LIMITS (BED AREAS/100MM POP-UPS)

NOTE:
1. REFER TO UNDERGROUND SPRINKLER SPECIFICATION SECTION 02810 FOR DETAILED INFORMATION REGARDING THE IRRIGATION SYSTEM REQUIREMENTS.

2. ADDITIONAL BORING IF REQUIRED SHALL BE SUBSIDIARY TO THE 'IRRIGATION SYSTEM' BID ITEM.

H:\CIVIL\01053\PAVE\01053IR3.DWG 05/01/03 03:17:29 PM CDT

IRRIGATION PLAN
STA. 0+440 TO STA. 0+600

PROJ. NO. 472-83537 SEDGWICK CO.

MKEC ENGINEERING CONSULTANTS, INC.
WICHITA, KANSAS

DESIGNED BY:	MKEC	CHECKED BY:	MKEC	
DRAWN BY:	BJH	DATE: 04/03	SHEET 40 OF 73	