
FHWA REGION NO.	STATE	PROJECT NO.	FISCAL YEAR	SHEET NO.	TOTAL SHEETS
7	KANSAS	87TE0074-01	1996	17	21

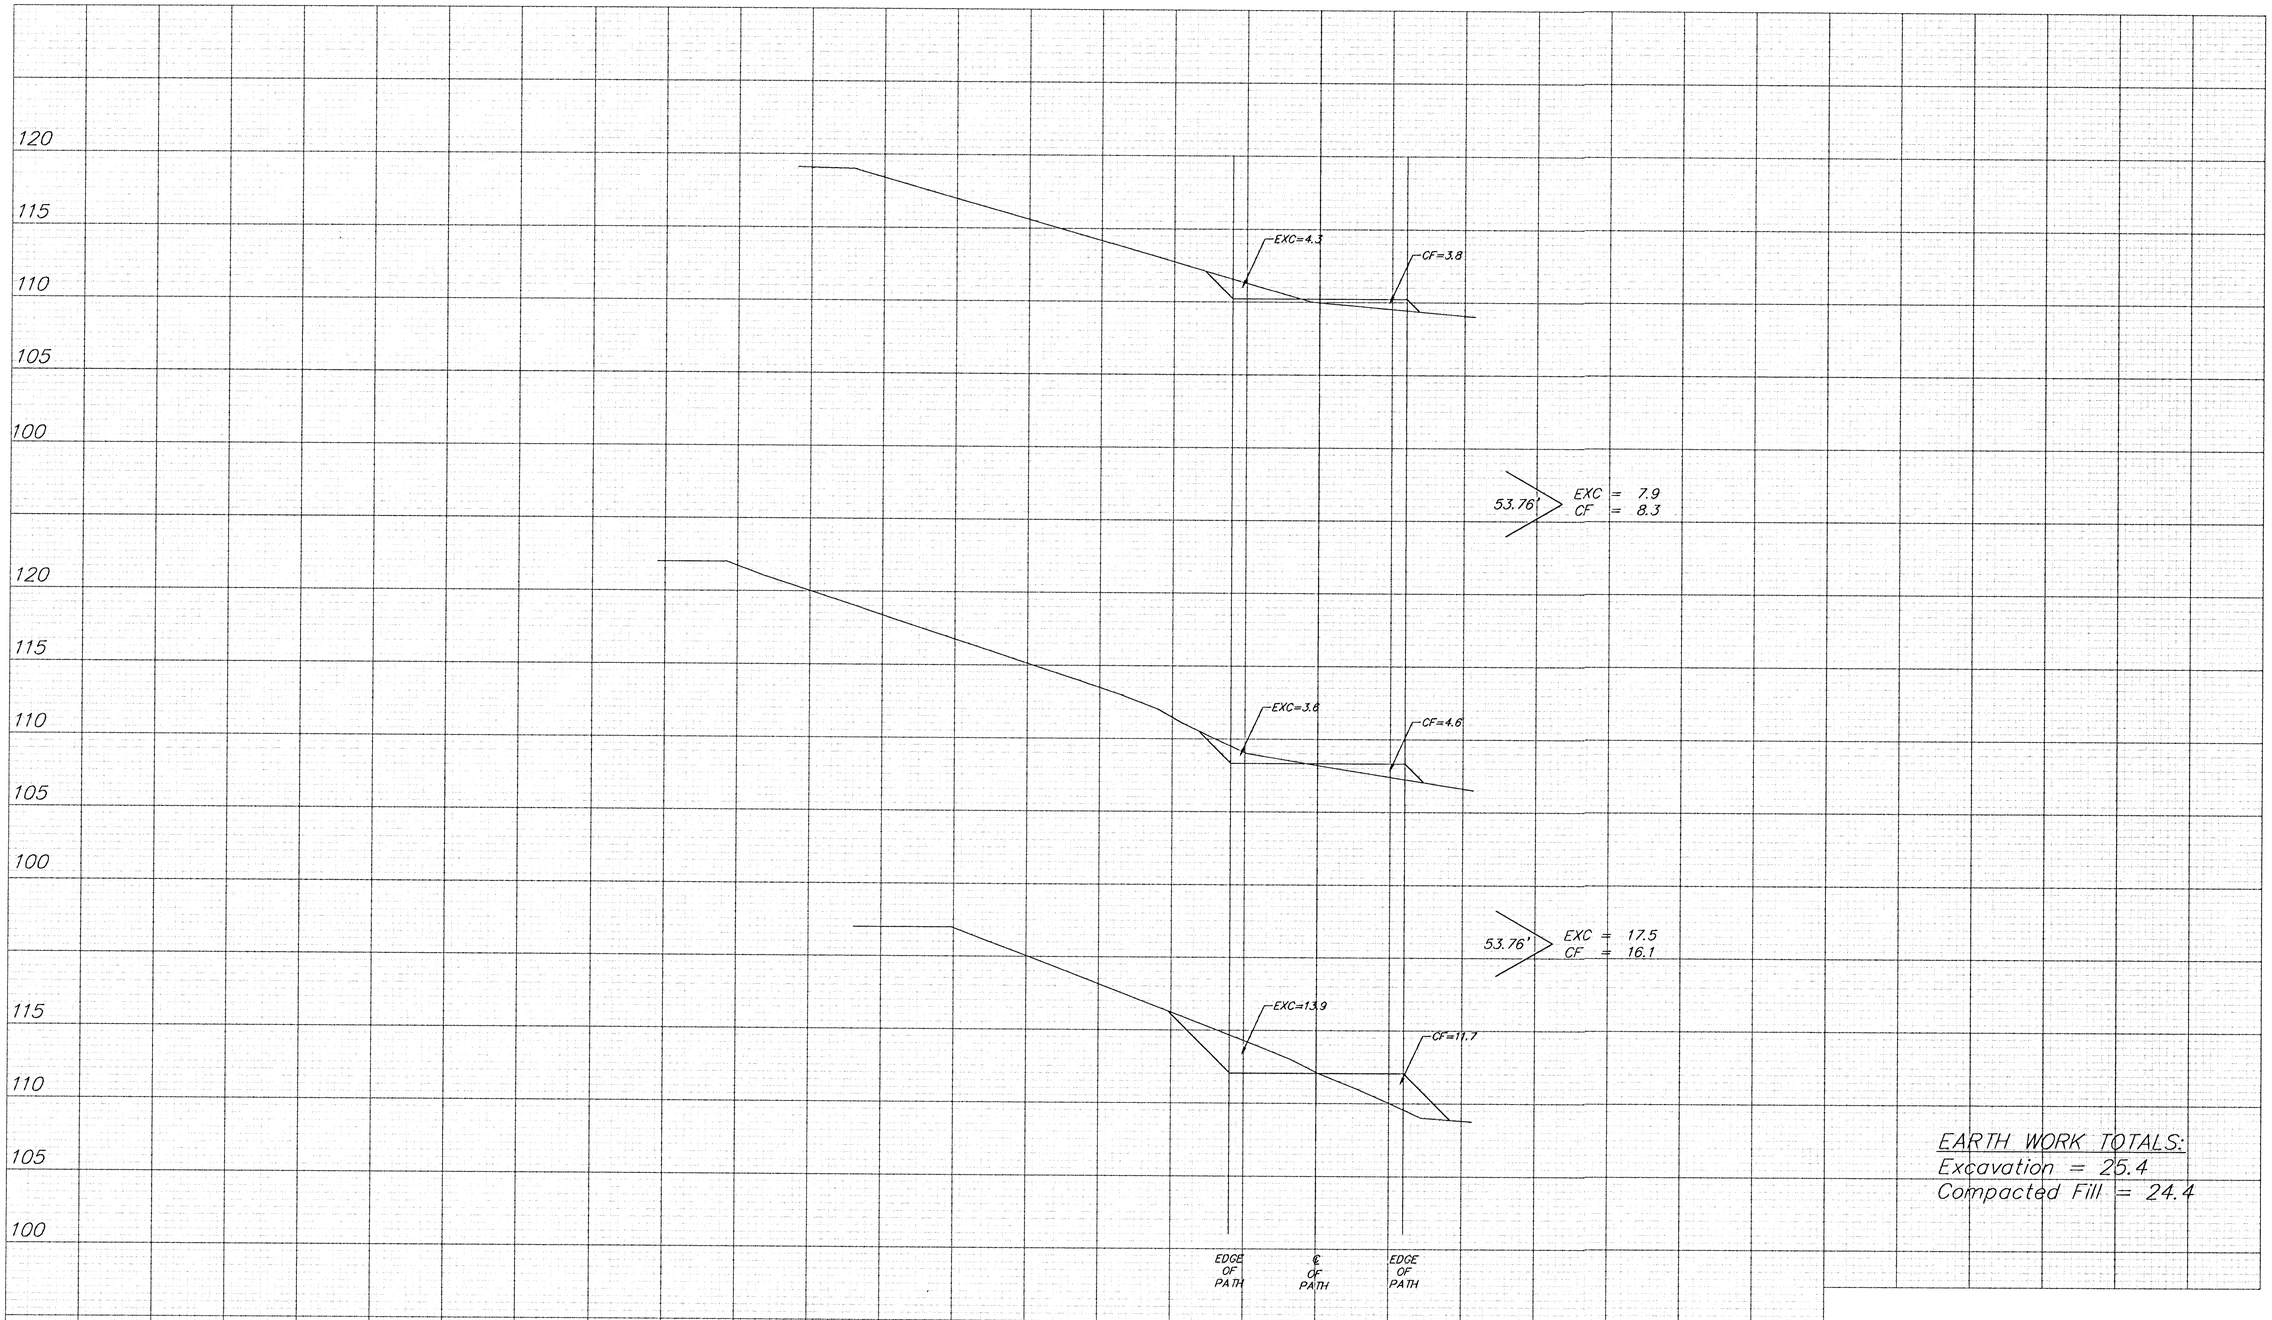

EARTH WORK TOTALS:
Excavation = 25.4
Compacted Fill = 24.4

BAUGHMAN COMPANY P. A.
ENGINEERING, SURVEYING, & PLANNING
316-262-7271 • 315 ELLIS • WICHITA, KANSAS 67211

GYPSUM CREEK BICYCLE PATH

SHEET 17 OF 21