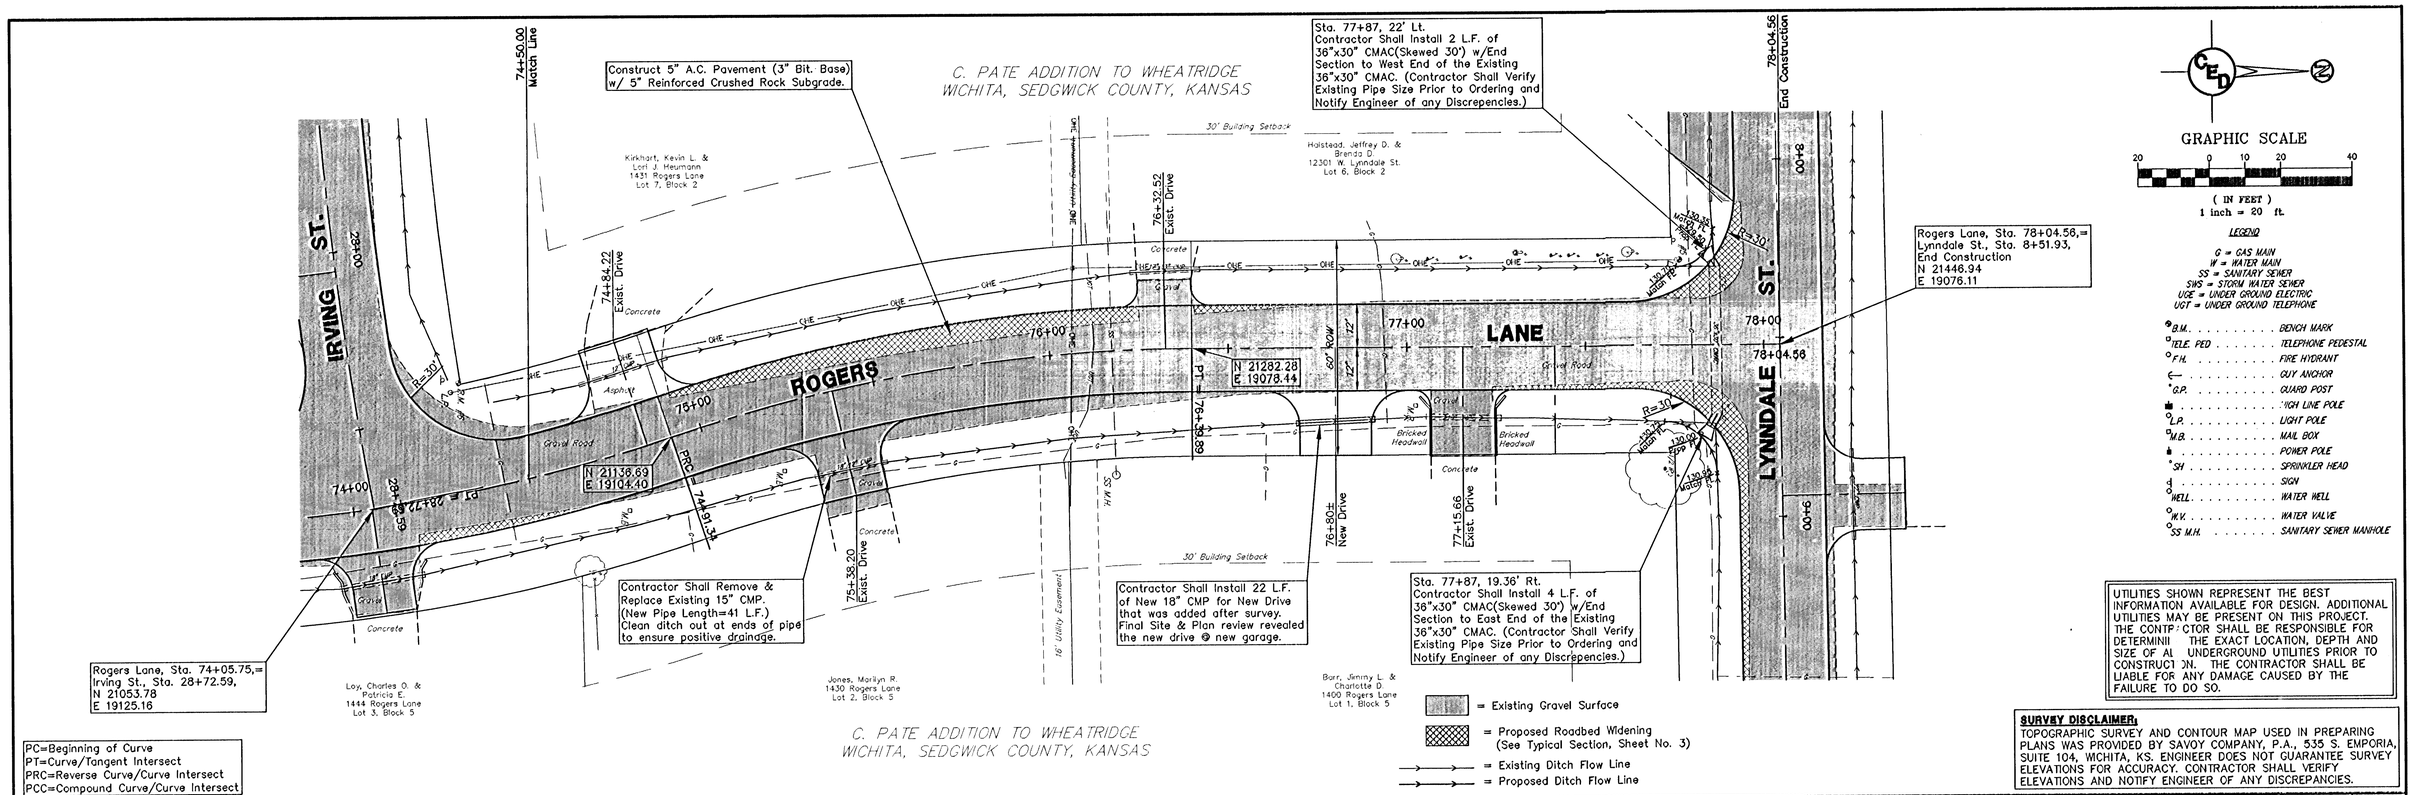

PC=Beginning of Curve
PT=Curve/Tangent Intersect
PRC=Reverse Curve/Curve Intersect
PCC=Compound Curve/Curve Intersect

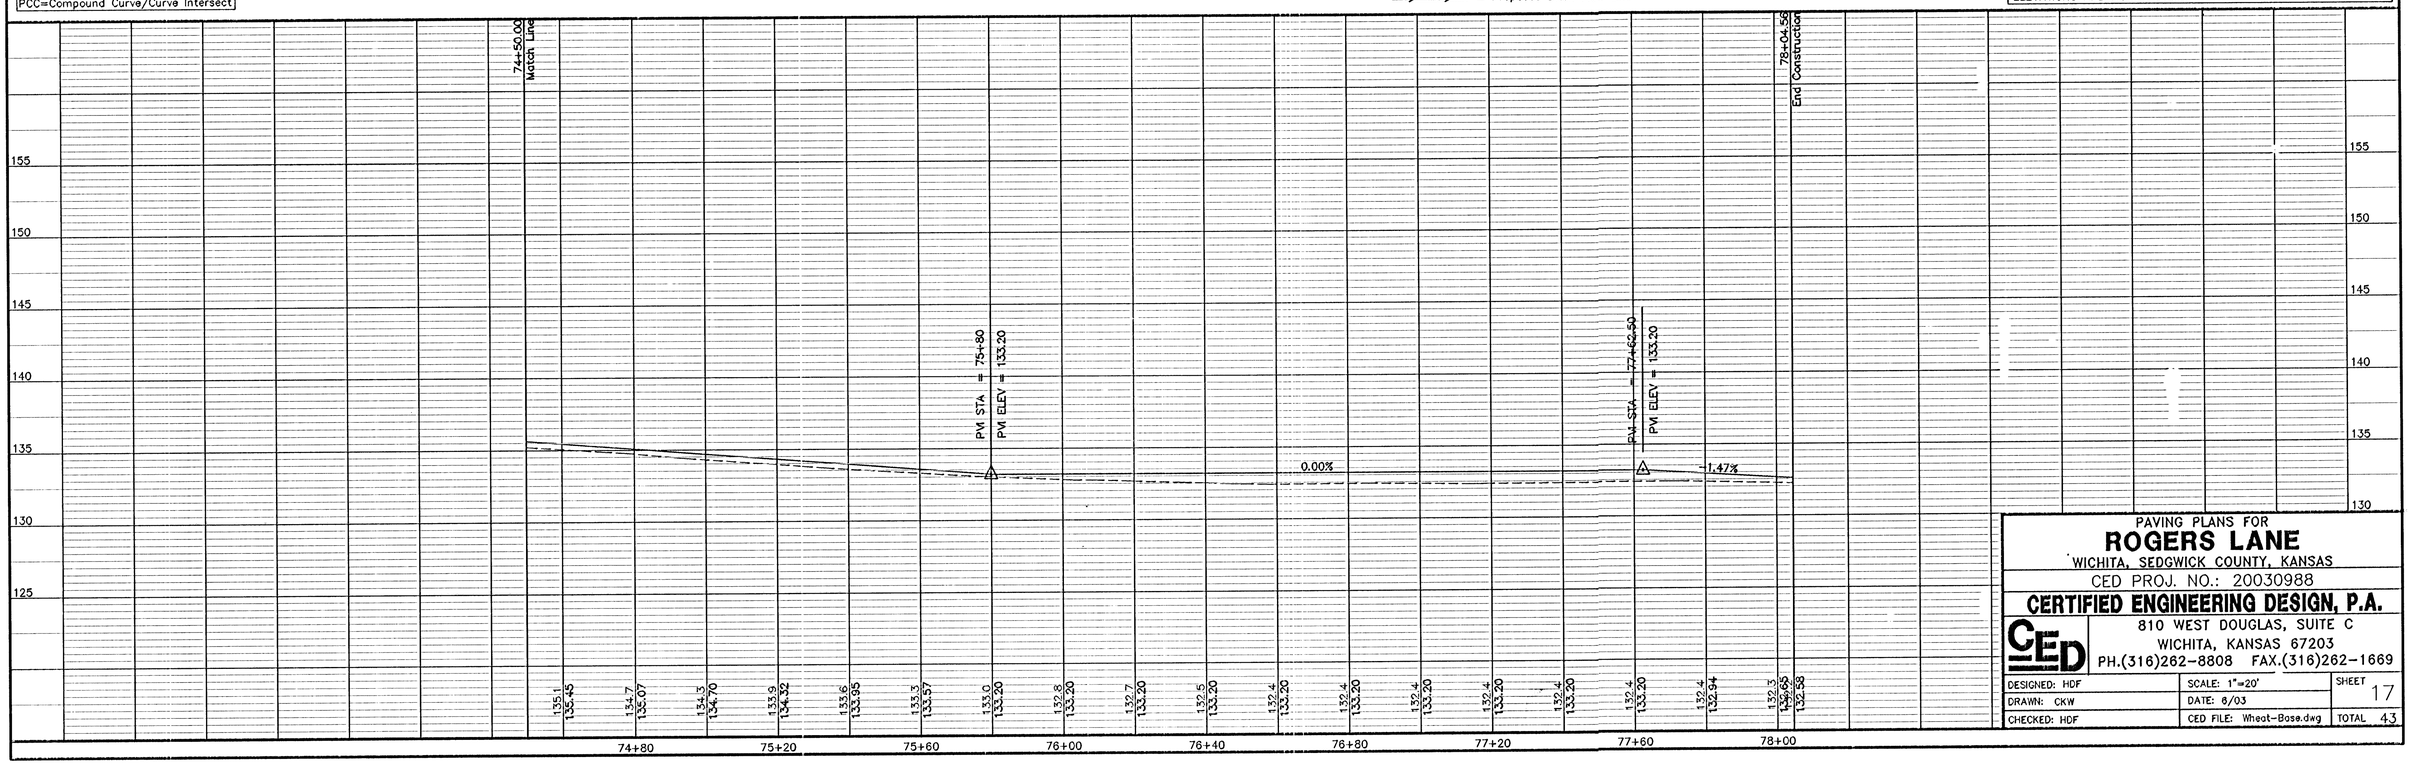

PAVING PLANS FOR
ROGERS LANE
WICHITA, SEDGWICK COUNTY, KANSAS
CED PROJ. NO.: 20030988

CERTIFIED ENGINEERING DESIGN, P.A.
810 WEST DOUGLAS, SUITE C
WICHITA, KANSAS 67203
PH.(316)262-8808 FAX.(316)262-1669

DESIGNED: HDF	SCALE: 1"=20'	SHEET 17
DRAWN: CKW	DATE: 6/03	
CHECKED: HDF	CED FILE: Wheat-Base.dwg	TOTAL 43