BENCHMARKS:
City of Wichita Disc at Southwest Corner of 135th St. W. & 13th St. N
30.00'± S. of ℄
35.00'± W. of ℄
Elev. = 1355.65 NGVD29

Small Railroad Spike in 2nd HLP W. of 135th St. W. on South Side of 13th St. N., (N. Face of HLP).
Elev. = 1359.50 NGVD29

Small Railroad Spike in 4th HLP W. of 135th St. W. on South Side of 13th St. N., (N. Face of HLP).
Elev. = 1366.64 NGVD29

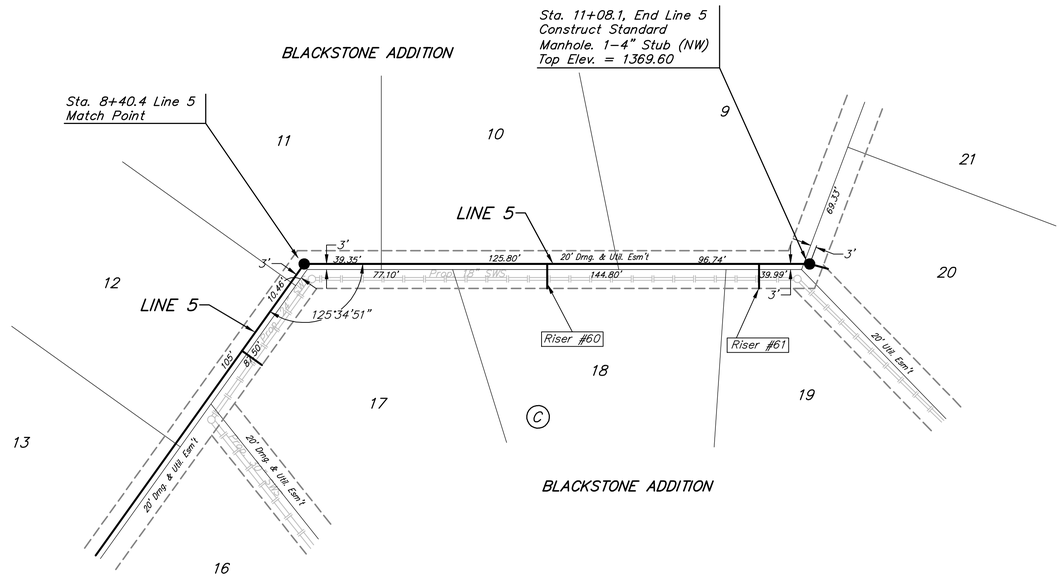

SCALE:
1" = 40' HORIZONTAL
1" = 5' VERTICAL
• = IRON

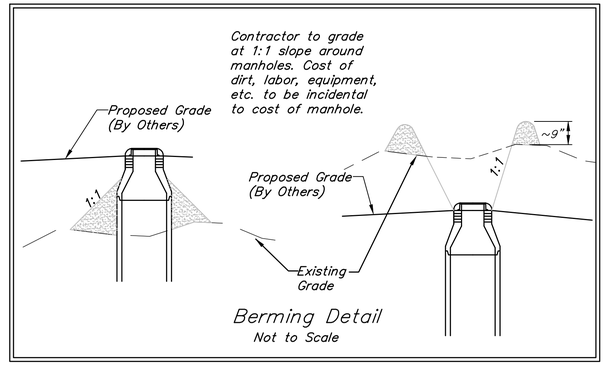

Berming Detail
Not to Scale

SEWER SERVICE TABLE

NUMBER	TYPE	LOCATION			STATION/	FOR INFORMATION ONLY	
		LOT	BLOCK	LINE		APPROXIMATE LENGTH 4" PIPE	
		NO.	NO.	NO.	DIRECTION	VERTICAL	HORIZONTAL
60	8" X 4" Tee	18	C	5	9+69/Rt.	2.5'	13'
61	8" X 4" Tee	19	C	5	10+81/Rt.	2'	13'

NOTE: Vertical Riser Pipe shall be extended to 2' minimum above ground water elevation and 4' maximum below proposed ground elevation.

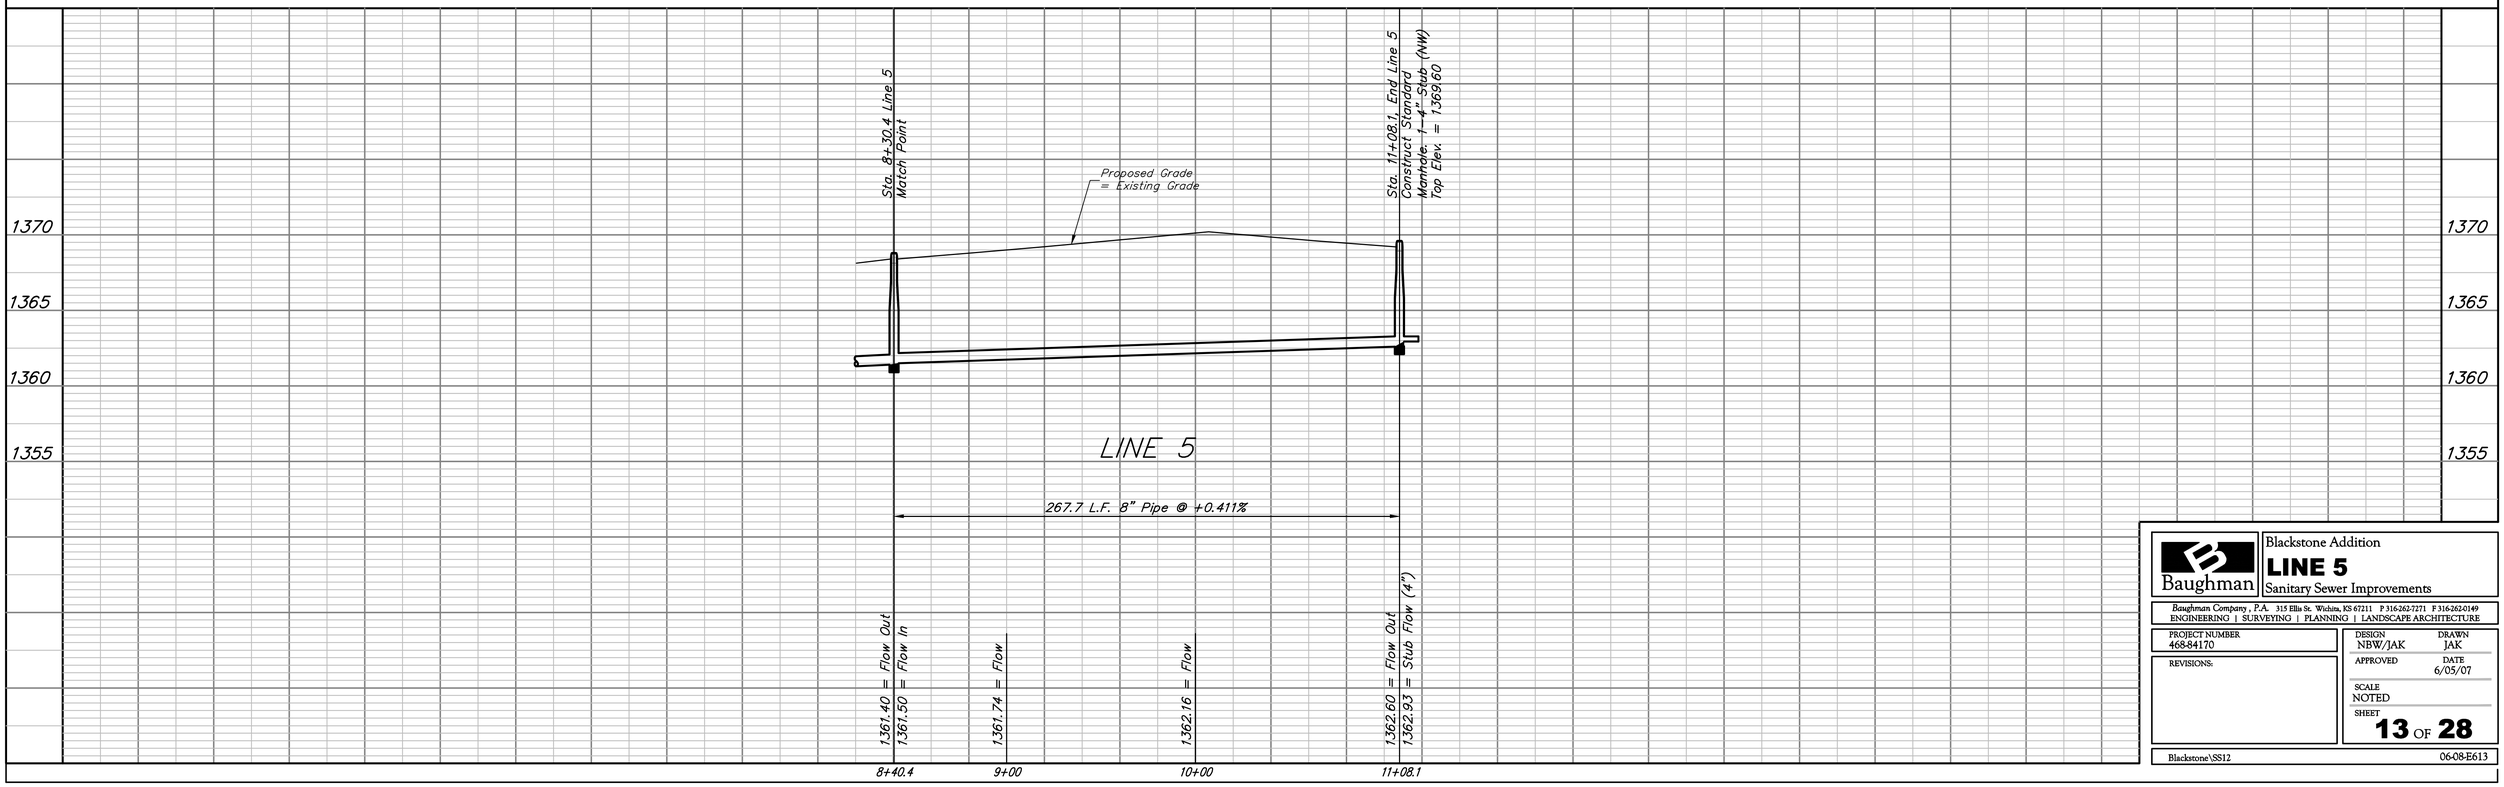

Baughman
Blackstone Addition
LINE 5
Sanitary Sewer Improvements

Baughman Company, P.A. 315 Ellis St. Wichita, KS 67211 P 316-262-7271 F 316-262-0149
ENGINEERING | SURVEYING | PLANNING | LANDSCAPE ARCHITECTURE

PROJECT NUMBER 468-84170
DESIGN NBW/JAK
DRAWN JAK
APPROVED
DATE 6/05/07
REVISIONS:
SCALE NOTED
SHEET **13** OF **28**

Blackstone\SS12 0608-E613