CHERYL'S HOLLOW SECOND ADDITION

Wichita, Sedgwick County, Kansas

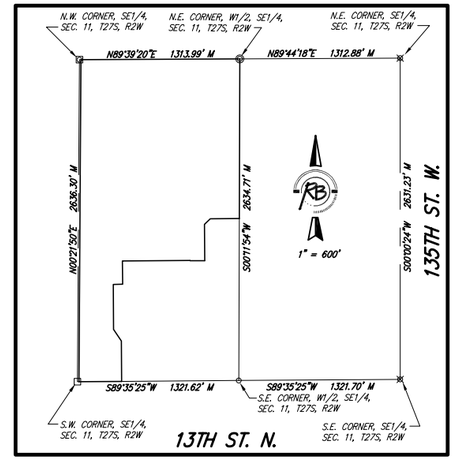

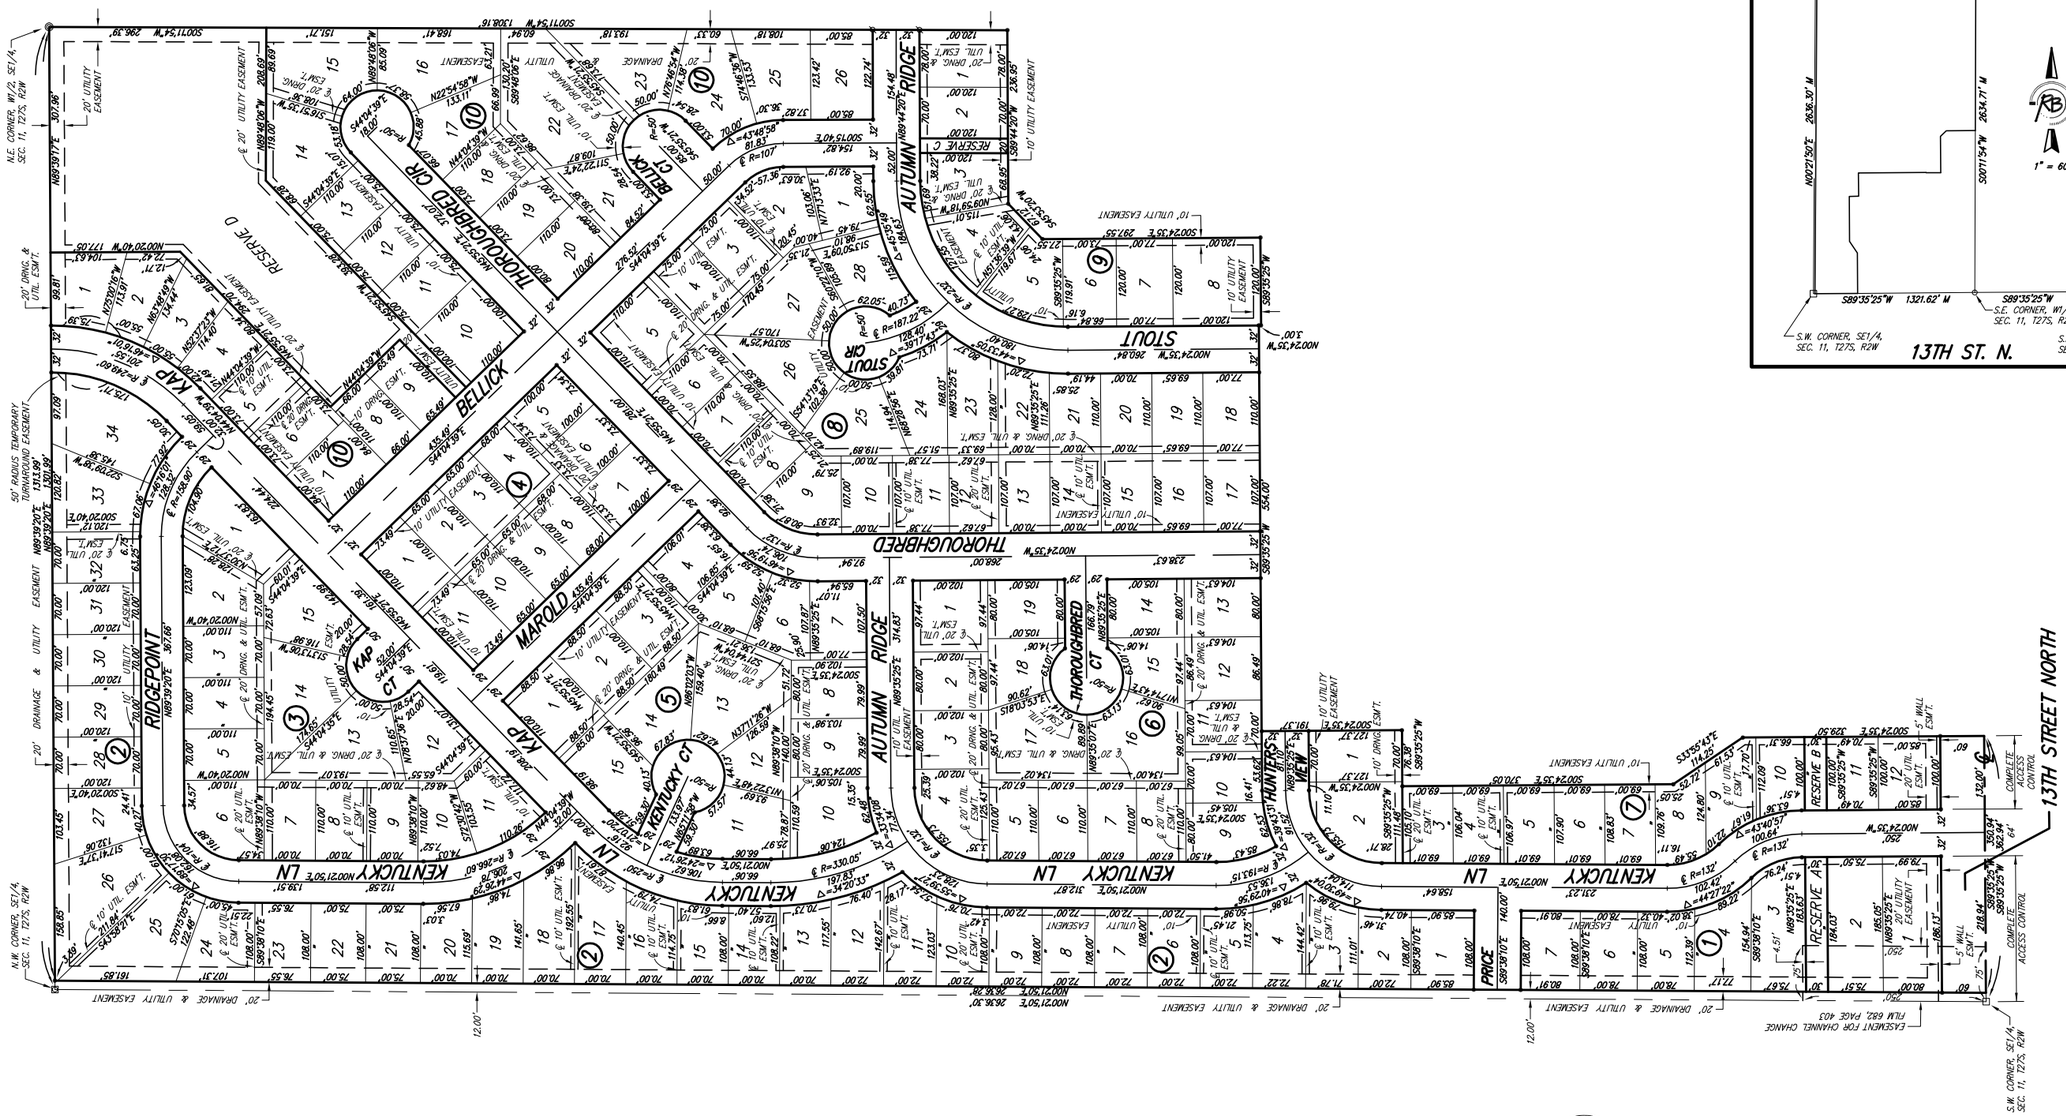

SURVEY MARKER LEGEND

- □ = STONE (FOUND)
- ⊡ = NAIL IN CENTER OF STONE (FOUND)
- ○ = 1/2" IRON PIPE (FOUND)
- ◎ = 1" IRON PIPE (FOUND)
- ø = 1/2" REBAR W/BAUGHMAN CAP (FOUND)
- ⊗ = 3/4" IRON PIPE W/SEDGWICK COUNTY ALUMINUM CAP (FOUND)
- ● = 5/8" REBAR W/R&B CAP (SET)

BUILDING SETBACK LINES PER ZONING REGULATIONS

BENCH MARK: COW BENCHMARK AT THE SOUTHWEST CORNER OF INTERSECTION OF 135TH ST. W. AND 13TH ST. N., EAST SIDE OF CONC. BASE FOR HLP 30'± S. OF CENTER LINE AND 35'± W. OF CENTER LINE ELEV.=1355.65 (M.S.L.)

ON-SITE BENCH MARK: R.R. SPIKE ON NORTH FACE OF HIGHLINE POWER POLE 1.31 FEET WEST AND 28 FEET SOUTH OF THE S.E. CORNER, W1/2, SE1/4, SEC. 11, T27S, R2W ELEV.=1365.16 (M.S.L.)

MINIMUM BUILDING PAD ELEVATION FOR LOWEST OPENING INTO STRUCTURES		
BLOCK	LOT NO.	ELEVATION (N.G.V.D.)
7	1, 2, 3, 4, 5, 6, 7, 8, 9, 10, 11, 12	1364.5
9	1, 2, 3, 4, 5, 6, 7, 8	1363.0
10	1, 2, 3, 4, 5, 6, 7, 8, 9, 10, 11, 12, 13, 14, 15	1364.0

SCALE 1" = 100'

CHERYL'S HOLLOW 2ND ADDITION
FINAL PLAT
WICHITA, KANSAS

Ruggles & Bohm, P.A.
Engineering, Surveying, Land Planning
924 North Main
Wichita, Kansas 67203
www.rbkansas.com
(316) 264-8008
(316) 264-4621 fax
E-mail: info@rbkansas.com

DESIGN	KWL
DRAWN	EJB
REVIEW	
UTILITY	
DATE	Apr. 16, 2007
R&B JOB	304E
SHEET	17 OF 17
DRAWING FILE	Base {Final Plat}
PROJECT NUMBER	468-84343