
SHEET NO.	TOTAL SHEETS
C61	131

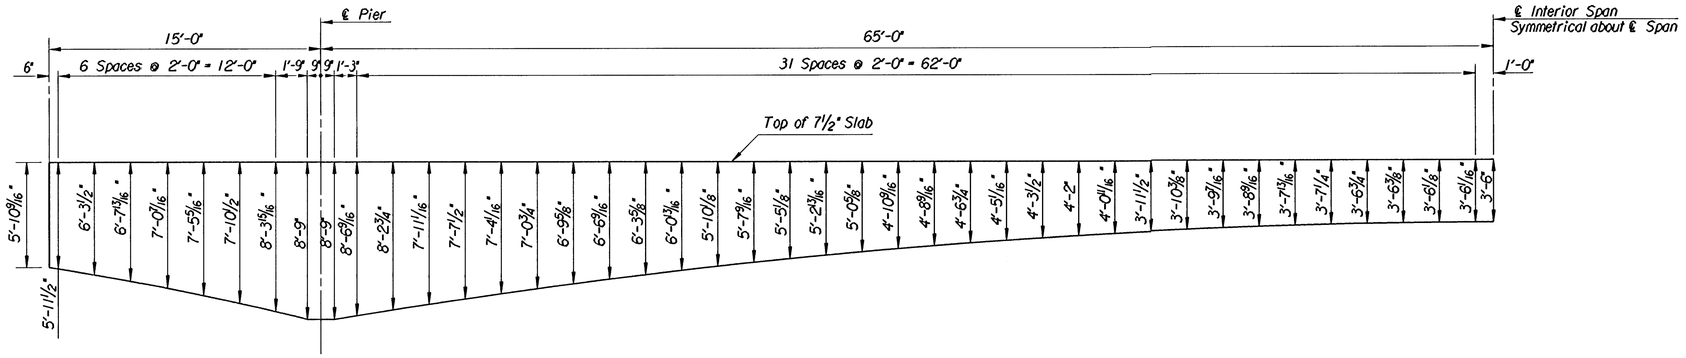

BEAM ORDINATES

Along ℄ Beam

No.	Revisions	By	Date
1			

CITY OF WICHITA, KANSAS
MICHAEL E. LINDEBAK, P.E.-CITY ENGINEER
DOUGLAS AVENUE BRIDGE
OVER ARKANSAS RIVER

BEAM #2 OR #7 ORDINATES

CITY OF WICHITA PROJECT NO. 472-82721

PROFESSIONAL ENGINEERING CONSULTANTS, P.A.
ENGINEERS
WICHITA, KANSAS

Designed by	R.A.S.	Checked by	R.A.S.	
Drawn by	J.G.P.	Date	Sept. 1997	Job No. 95088-4

i:/1995/95088/douglas/girdord.dgn
Drawn by: jgp
Plotted by: ras 8-26-97