FHWA REG NO.	STATE	PROJECT NO.	YEAR	SHEET NO.	SHEETS
7	KANSAS	54-87-TE-0039-01	1997	19	43

UTILITY OWNERS:
CITY OF WICHITA WATER AND SEWER DEPARTMENT (316) 268-4908
MULTIMEDIA CABLEVISION (316) 262-0661
SOUTHWEST BELL TELEPHONE 800-734-7630
WILLIAMS NATURAL GAS PIPELINE (918) 588-4200
KANSAS GAS AND ELECTRIC (316) 832-3169 OR 832-3180

CONTRACTOR TO VERIFY LOCATIONS OF ALL UTILITIES PRIOR TO DIGGING.

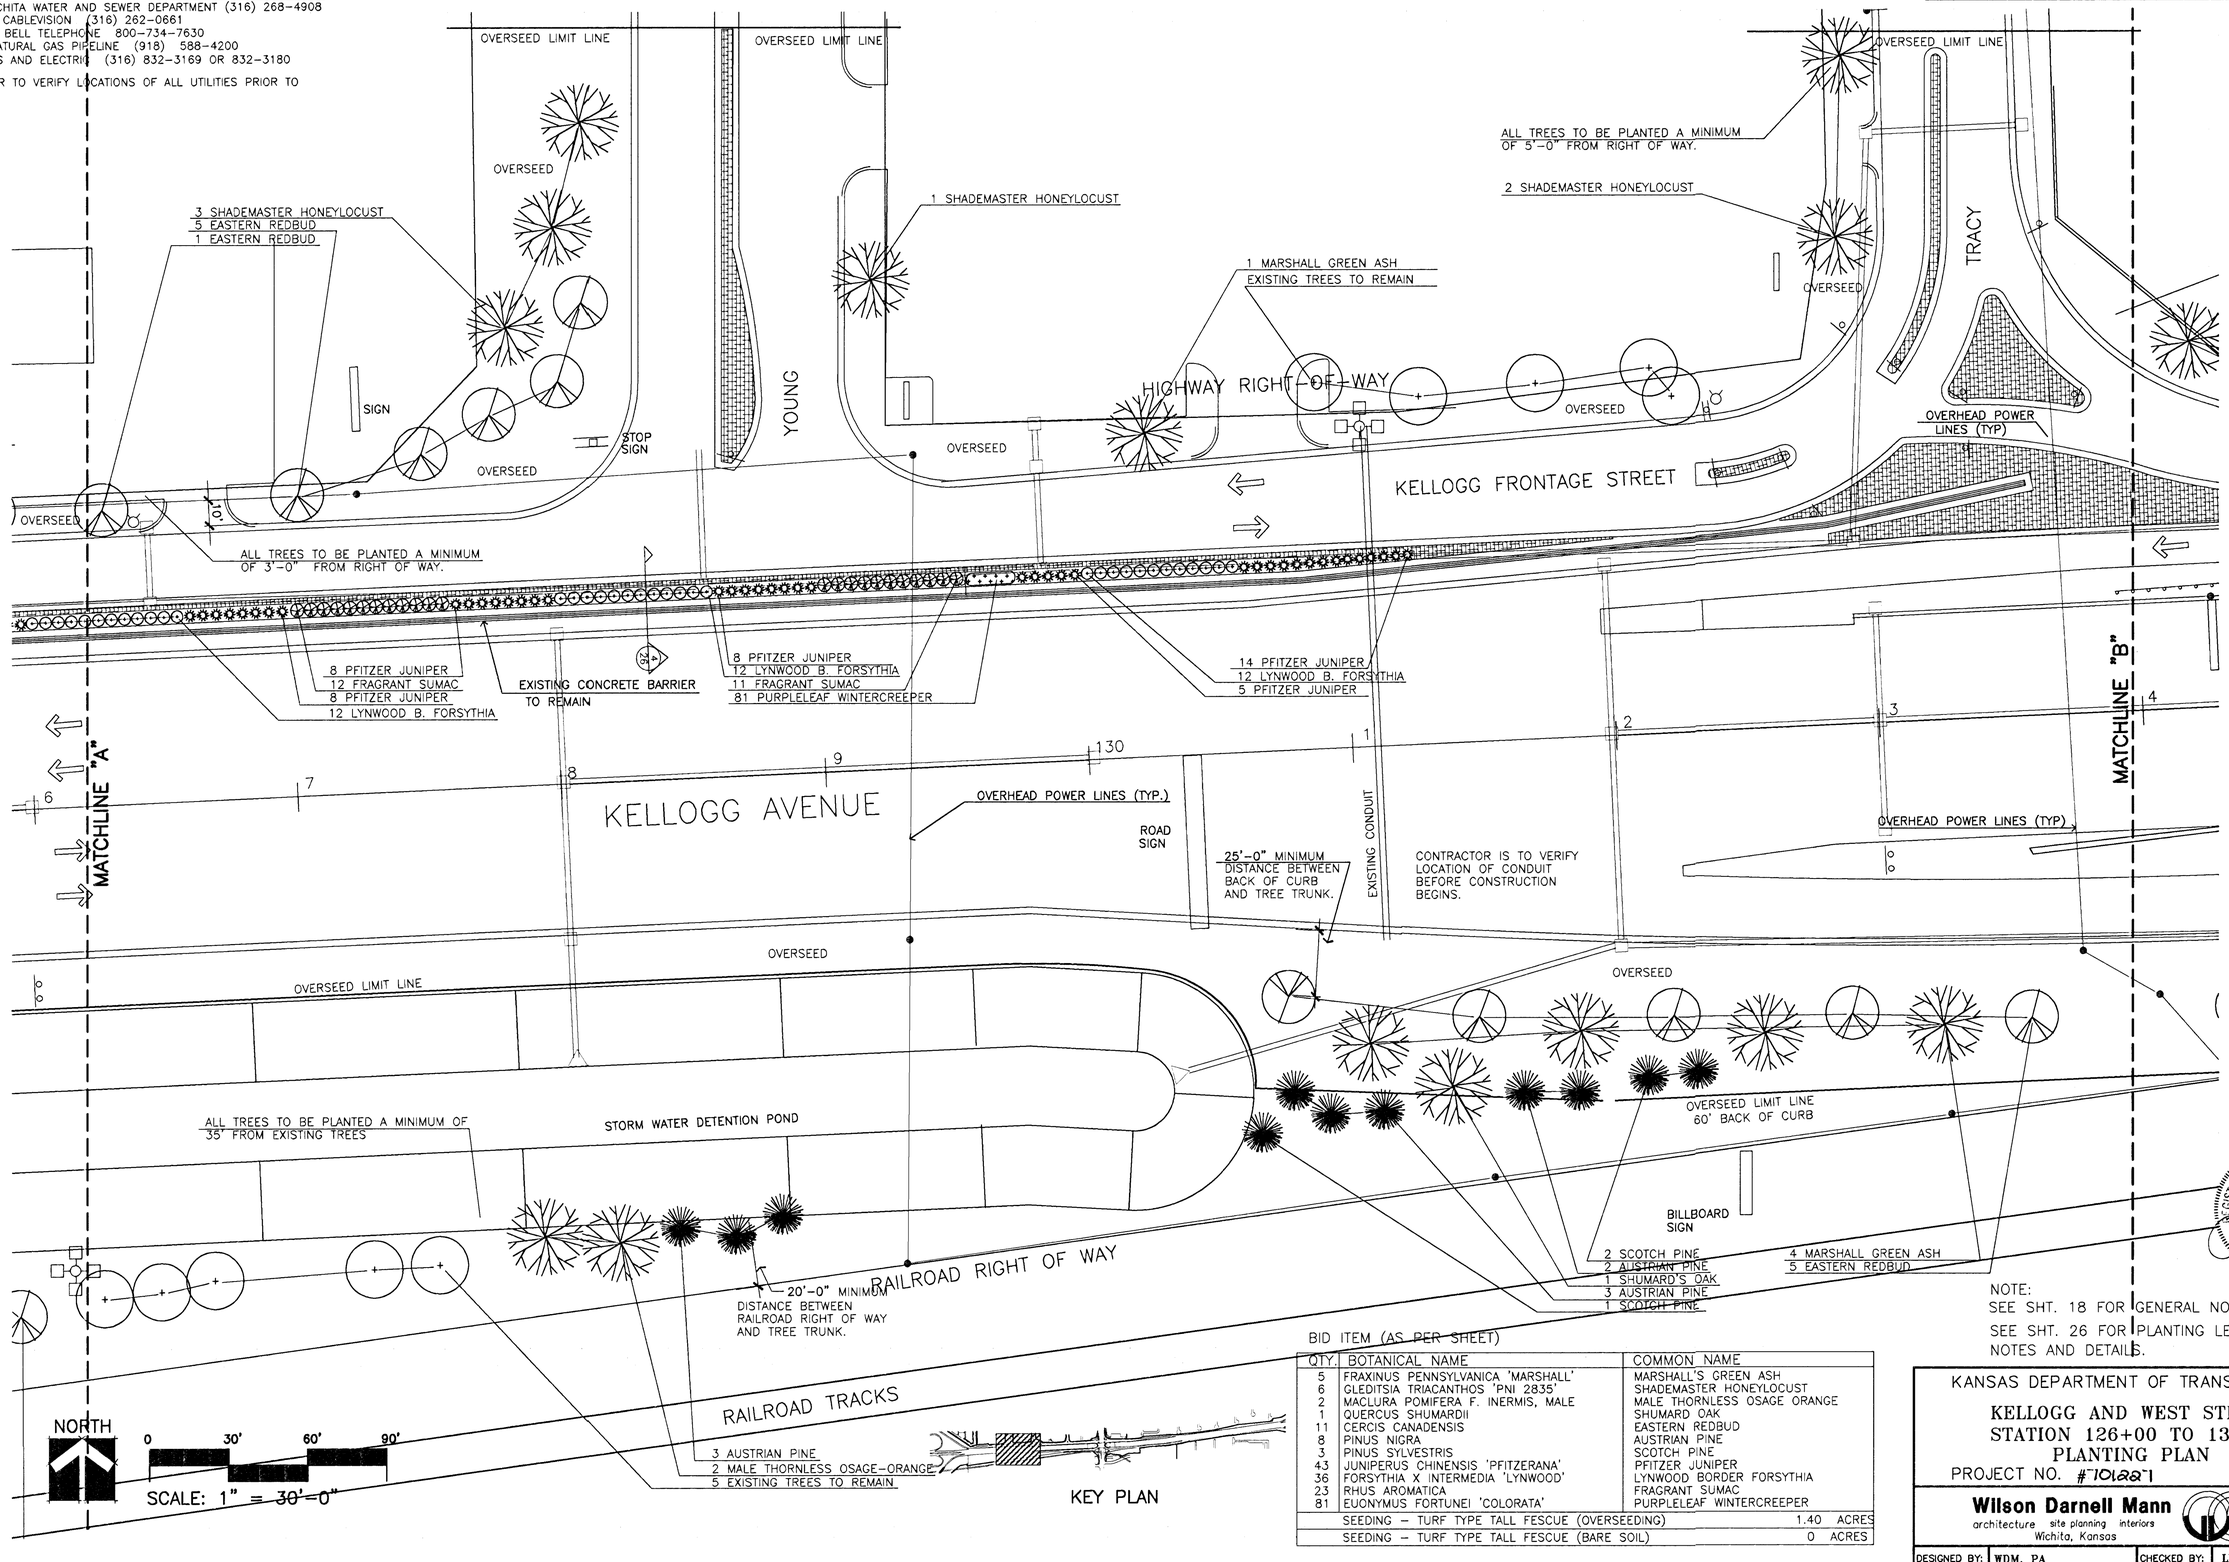

BID ITEM (AS PER SHEET)

QTY.	BOTANICAL NAME	COMMON NAME
5	FRAXINUS PENNSYLVANICA 'MARSHALL'	MARSHALL'S GREEN ASH
6	GLEDITSIA TRIACANTHOS 'PNI 2835'	SHADEMASTER HONEYLOCUST
2	MACLURA POMIFERA F. INERMIS, MALE	MALE THORNLESS OSAGE ORANGE
1	QUERCUS SHUMARDII	SHUMARD OAK
11	CERCIS CANADENSIS	EASTERN REDBUD
8	PINUS NIGRA	AUSTRIAN PINE
3	PINUS SYLVESTRIS	SCOTCH PINE
43	JUNIPERUS CHINENSIS 'PFITZERANA'	PFITZER JUNIPER
36	FORSYTHIA X INTERMEDIA 'LYNWOOD'	LYNWOOD BORDER FORSYTHIA
23	RHUS AROMATICA	FRAGRANT SUMAC
81	EUONYMUS FORTUNEI 'COLORATA'	PURPLELEAF WINTERCREEPER
	SEEDING - TURF TYPE TALL FESCUE (OVERSEEDING)	1.40 ACRES
	SEEDING - TURF TYPE TALL FESCUE (BARE SOIL)	0 ACRES

NOTE:
SEE SHT. 18 FOR GENERAL NOTES.
SEE SHT. 26 FOR PLANTING LEGEND, NOTES AND DETAILS.

REGISTERED LANDSCAPE ARCHITECT LEE M. MEW No. 438 STATE OF KANSAS

KANSAS DEPARTMENT OF TRANSPORTATION

KELLOGG AND WEST STREET
STATION 126+00 TO 134+00
PLANTING PLAN
PROJECT NO. #-10128-1

Wilson Darnell Mann
architecture site planning interiors
Wichita, Kansas

DESIGNED BY:	WDM, PA	CHECKED BY:	LME
DRAWN BY:	SKW	DATE: 7/31/97	SHEET 19 OF 43

2-17-97
E:\94082\LP-2
E:\94082\MAINBASE E:\94082\PLANTS E:\94082\PAVERS