FHWA Region No.	State	Project Number	Year	Sheet No.	Total Sheets
7	Kansas	472-82477	1994	6	38

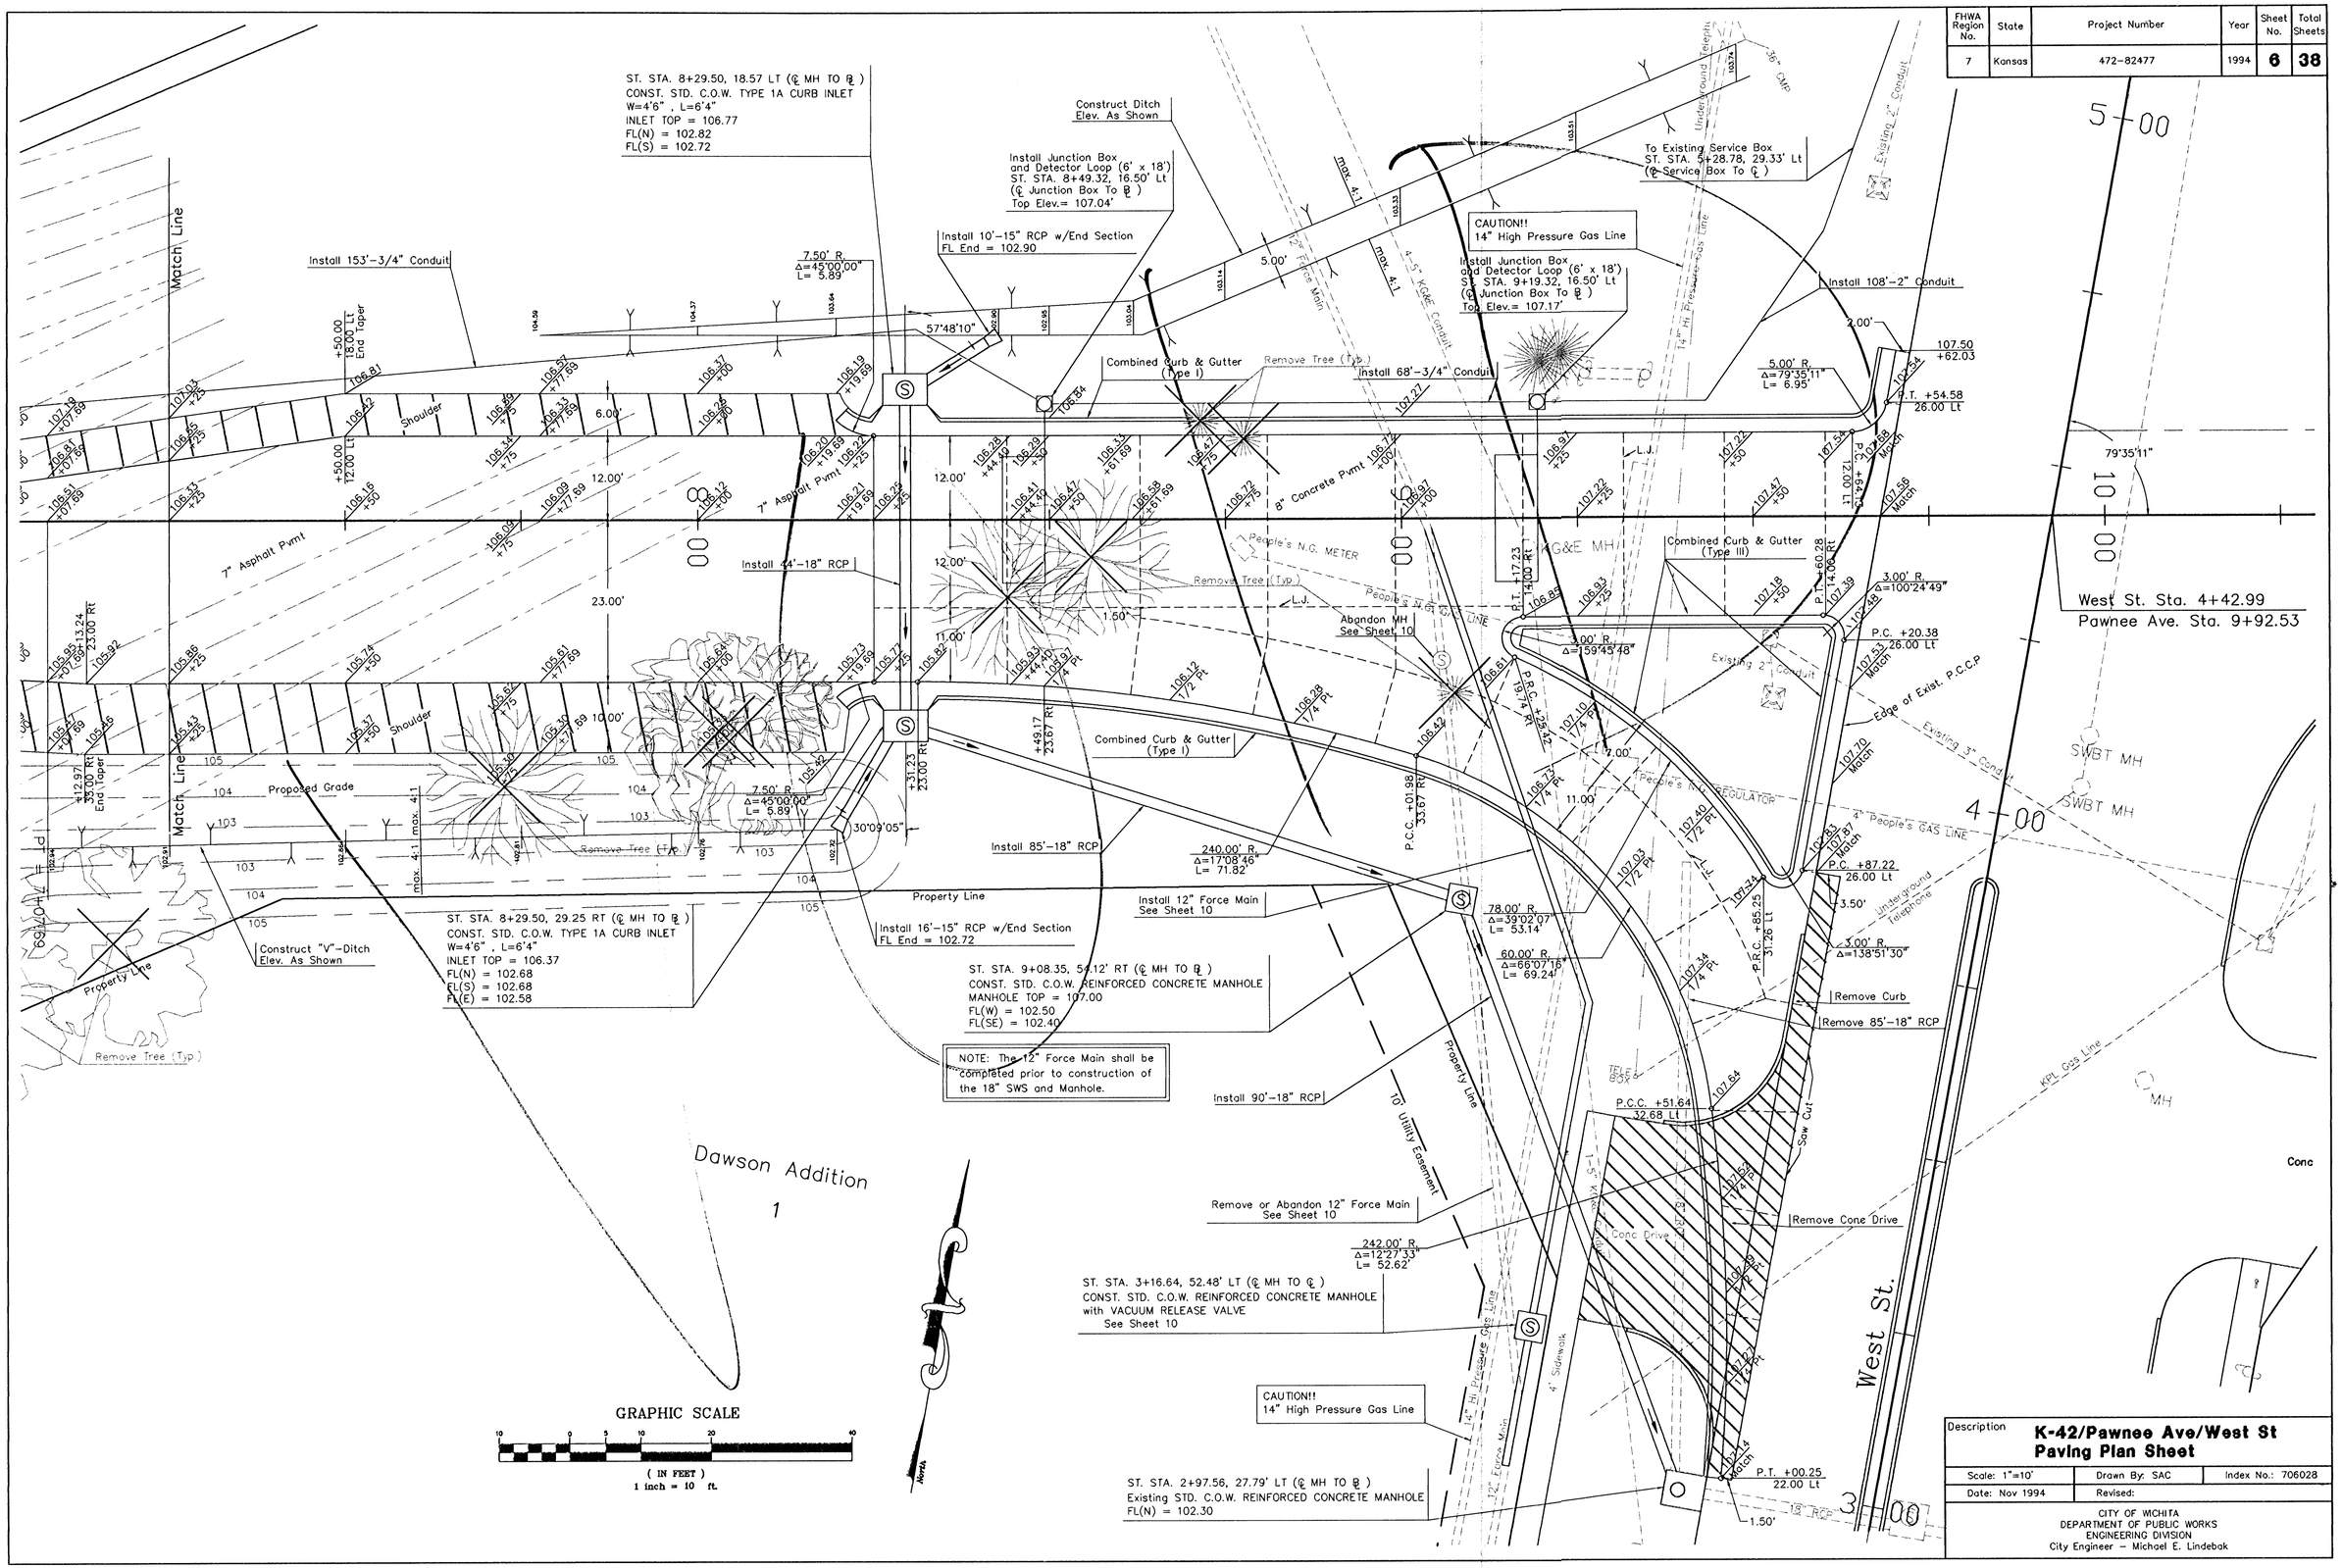

Description **K-42/Pawnee Ave/West St Paving Plan Sheet**

Scale: 1"=10'	Drawn By: SAC	Index No.: 706028
Date: Nov 1994	Revised:	

CITY OF WICHITA
DEPARTMENT OF PUBLIC WORKS
ENGINEERING DIVISION
City Engineer – Michael E. Lindebak