FHWA Region No.	State	Project Number	Year	Sheet No.	Total Sheets
7	Kansas	472-82477	1994	11 A	38

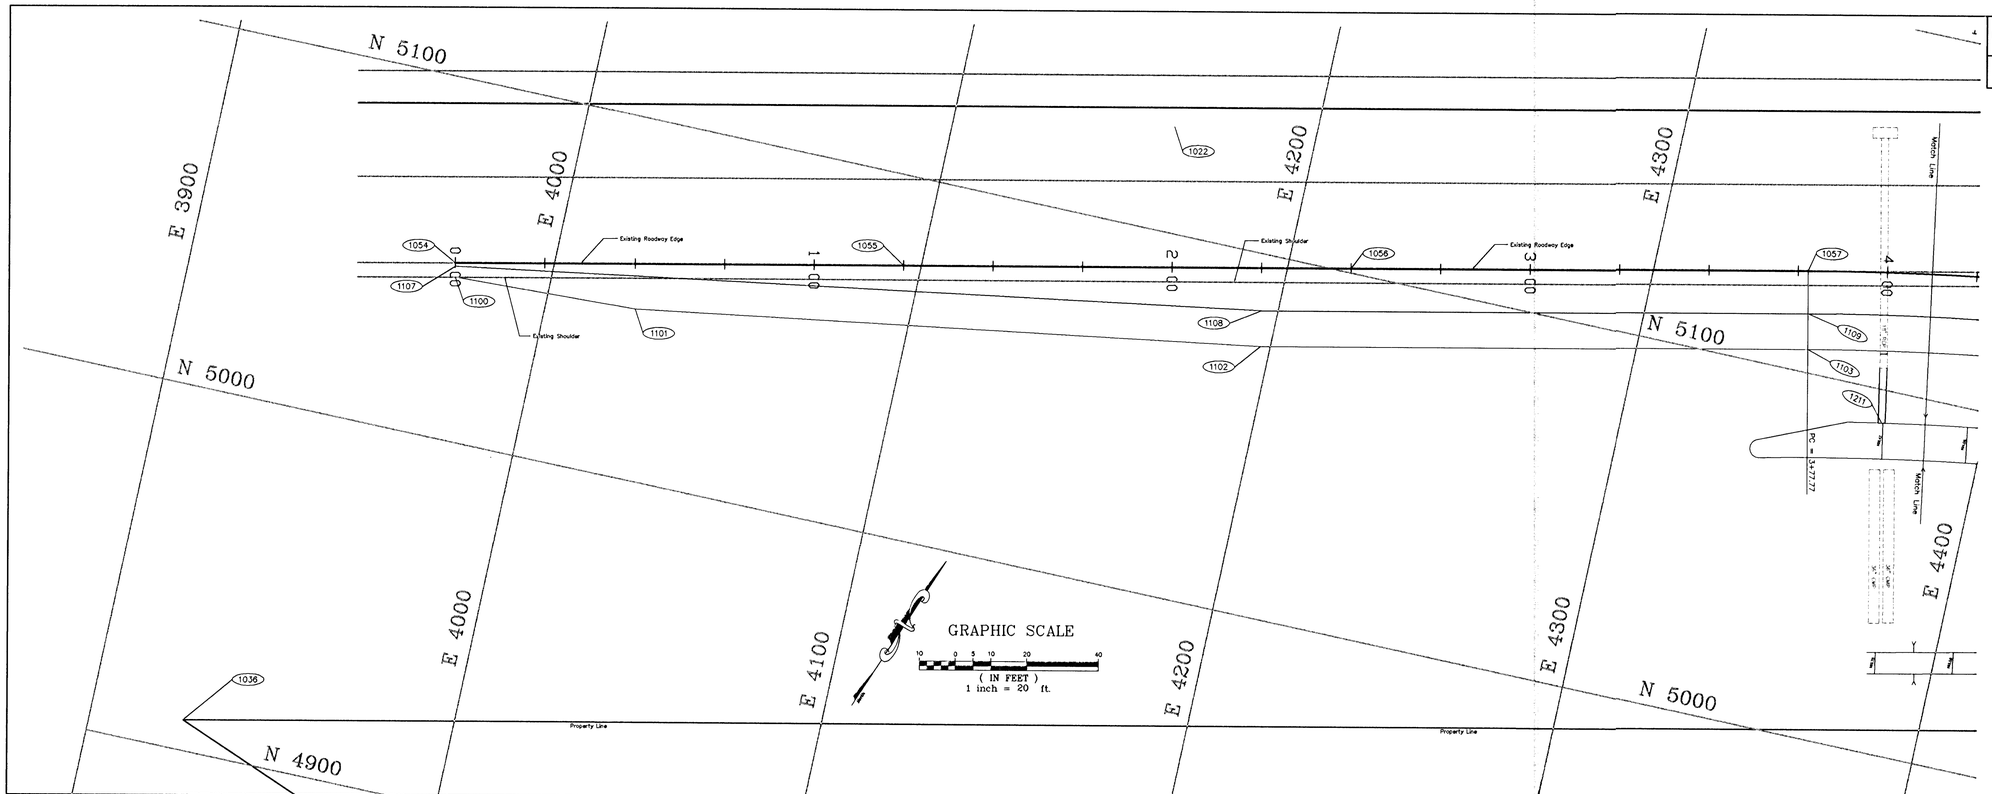

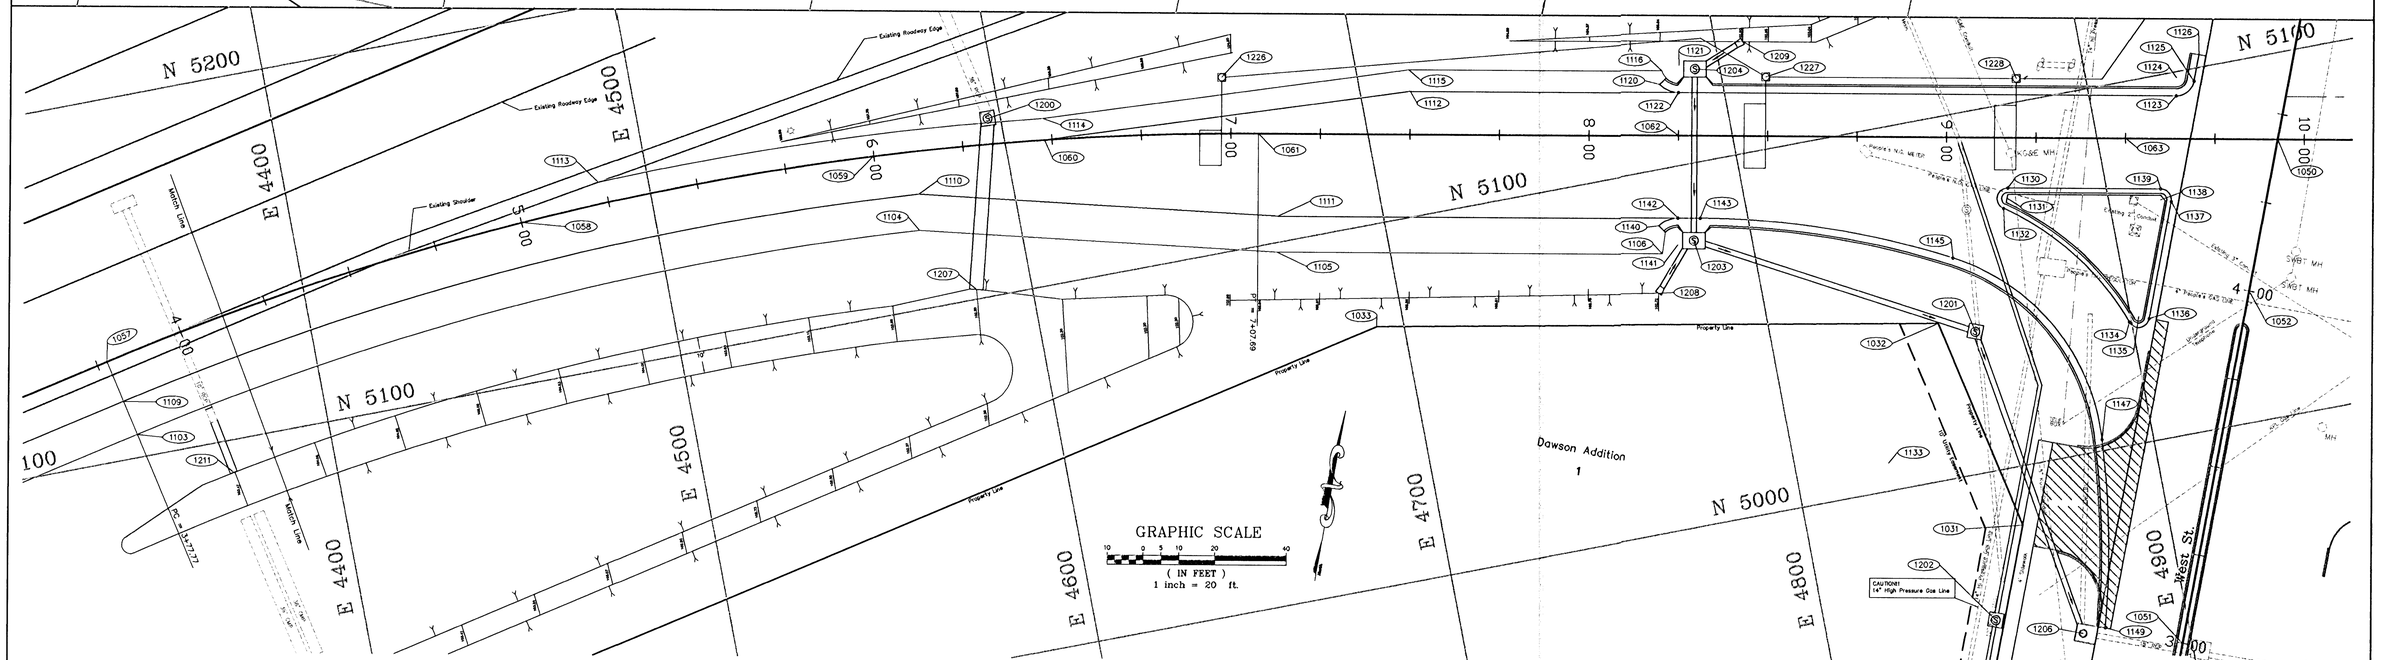

Description

K-42/Pawnee Ave/West St
Coordinate Layout Plans

Scale: 1"=20'	Drawn By: SAC	Index No.: 706028
Date: Apr 1995	Revised: Jun 95	

CITY OF WICHITA
DEPARTMENT OF PUBLIC WORKS
ENGINEERING DIVISION
City Engineer – Michael E. Lindebak