FHWA REGION NO.	STATE	PROJECT NUMBER	FISCAL YEAR	SHEET NUMBER	TOTAL SHEETS
7	KANSAS	87N-0127-01	1999		

REFERENCES NOTED	BY	DATE
REFERENCES CHECKED		

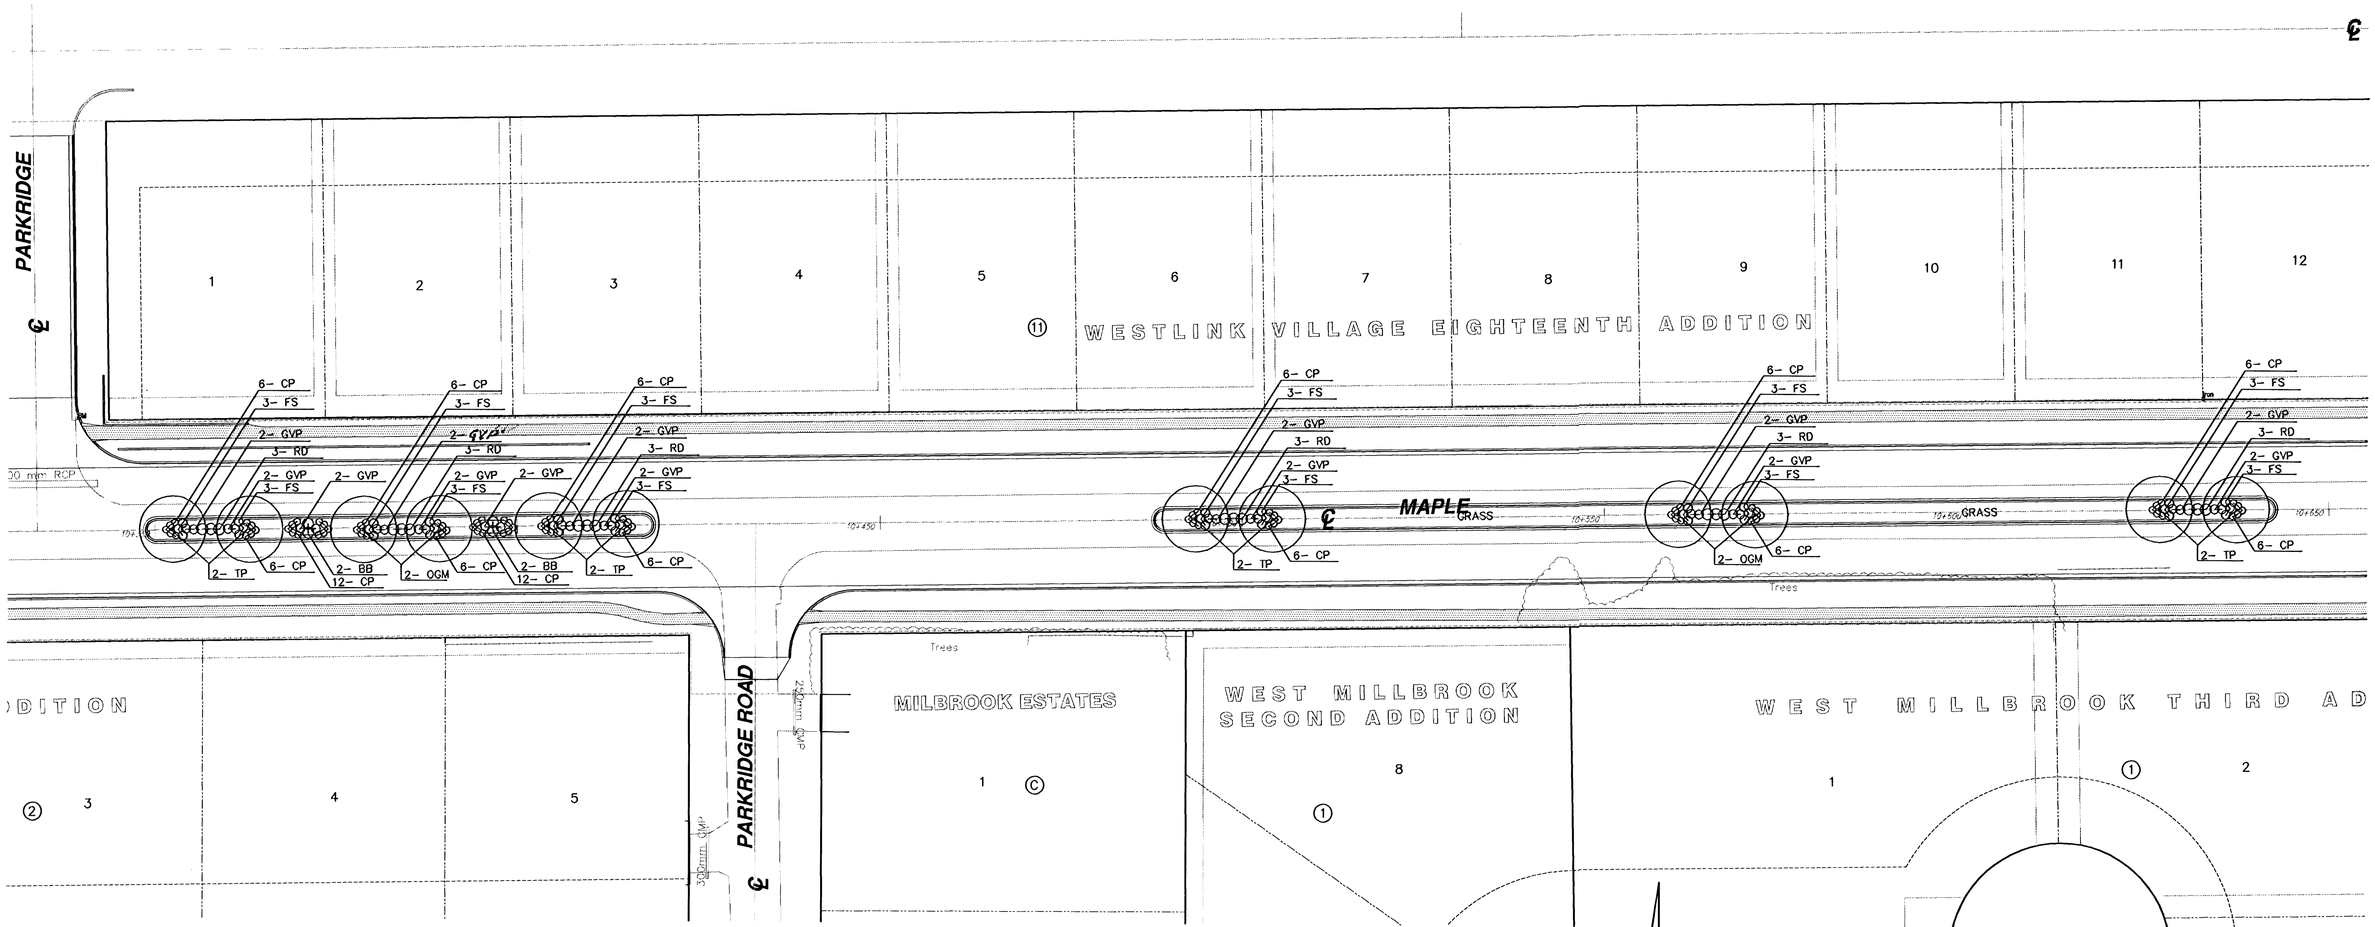

MAPLE ST. IMPROVEMENTS - 119TH ST. W. TO MAIZE RD.
LANDSCAPE PLAN

SRB
924 NORTH MAIN
WICHITA, KANSAS 67203
http://www.feist.com/~srb
316-264-8009
FAX 264-4821
E-Mail: srb@feist.com
SAVOY, RUGGLES & BOHM, P.A.
ENGINEERING & SURVEYING

REVISED

PROJECT NUMBER
472-76-245-83053-000-000-001

DRAWN	DESIGN	REVIEW	DATE	UTILITY	SRB JOB
Staff	R.J.		7-2-99		1216T

DGN LAND.DWG