
FHWA REGION NO.	STATE	PROJECT NUMBER	FISCAL YEAR	SHEET NUMBER	TOTAL SHEETS
7	KANSAS	87N-0127-01	1999		

BY	DATE
REFERENCES NOTED	
REFERENCES CHECKED	

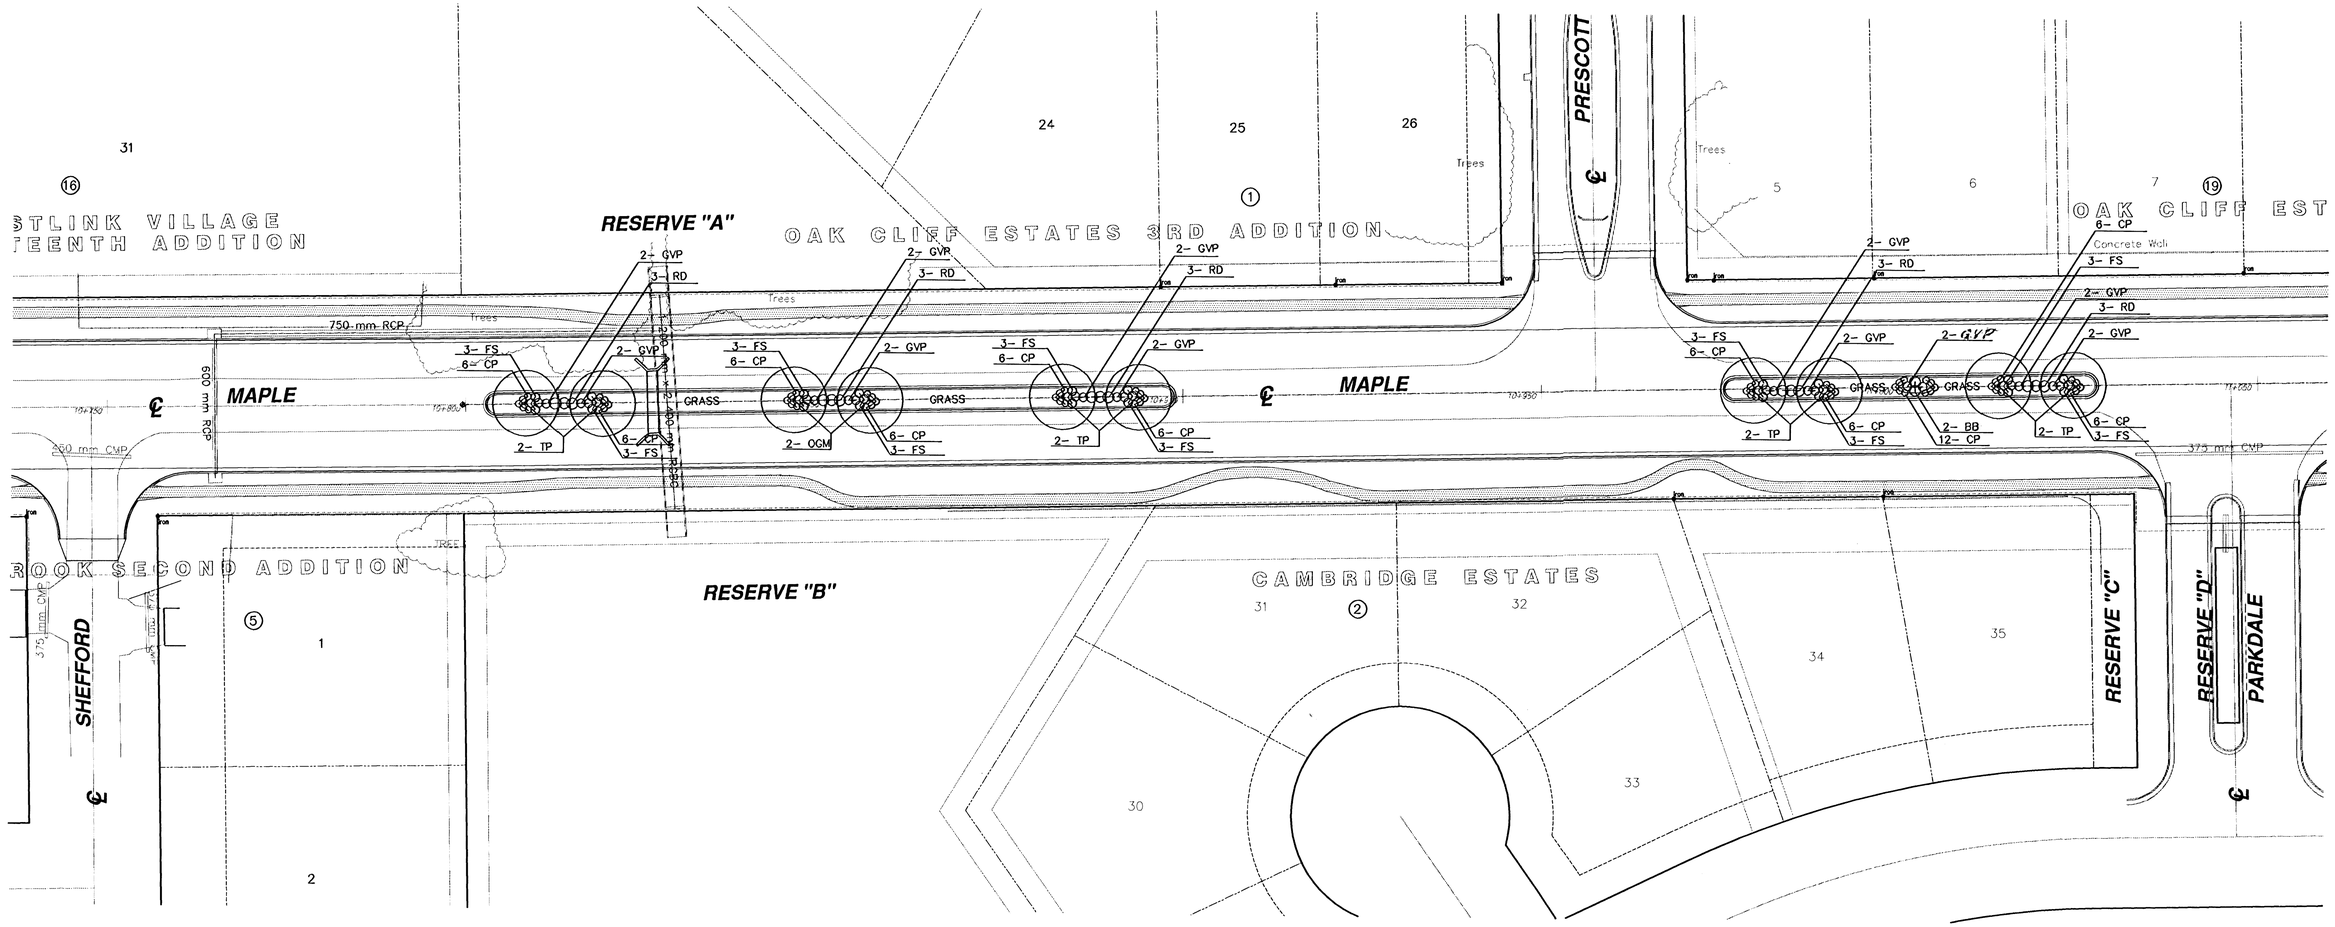

SCALE

10 0 10 20

PLAN: Lat. & Long. (meters)

MAPLE ST. IMPROVEMENTS - 119TH ST. W. TO MAIZE RD.

LANDSCAPE PLAN

SRB
924 NORTH MAIN
WICHITA KANSAS 67203
http://www.feist.com/~srb
316-264-8008
FAX 264-6821
E-Mail: srb@feist.com
SAVOY, RUGGLES & BOHM, P. A.
ENGINEERING & SURVEYING

PROJECT NUMBER
472-76-245-83053-000-000-001

DRAWN	DESIGN	REVIEW	DATE	UTILITY	SRB JOB
Staff	R.J.		7-2-99		1216T

REVISED

58-05-05-00