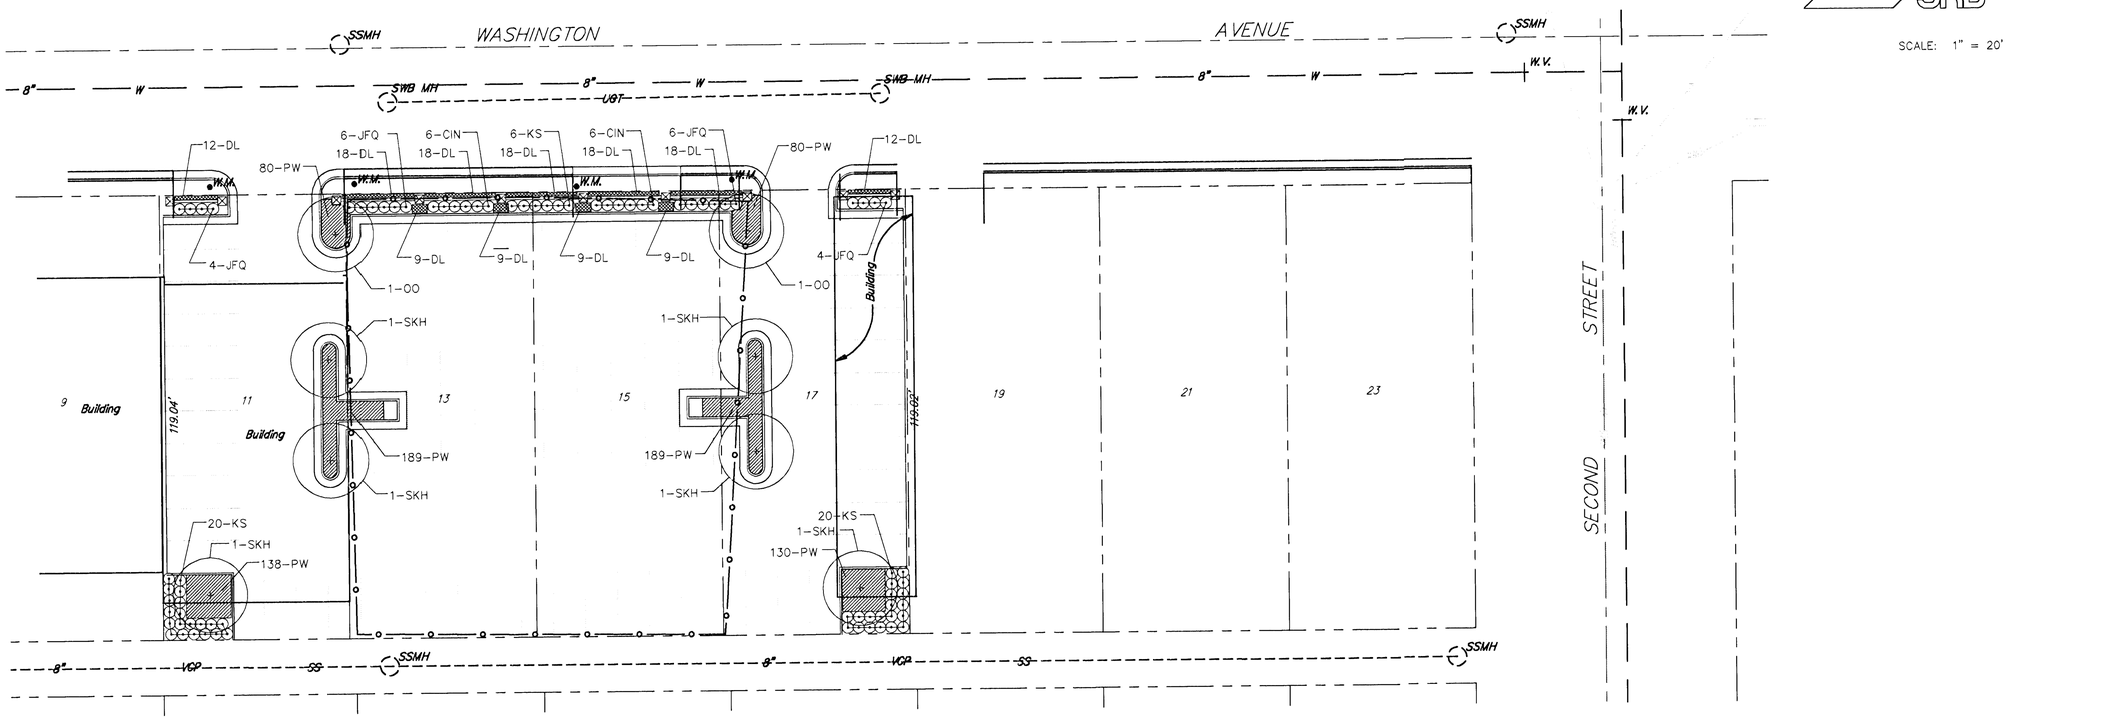


SRB

SCALE: 1" = 20'

PLANTING PLAN

PARKING LOT #9

OLD TOWN PARKING DISTRICT – PARKING LOTS #9 & #10

SRB
841 SOUTH HILLSIDE
WICHITA, KANSAS 67211
316-652-7734
FAX 652-7932
SAVOY, RUGGLES & BOHM, P. A.
ENGINEERING & SURVEYING

REVISED

PROJECT NUMBER

DRAWN	DESIGN	REVIEW	DATE	UTILITY	SRB JOB
I.D. MONTGOMERY	I.D. MONTGOMERY		2-18-94		101E

DWG FILE: 101EVP2

12
14