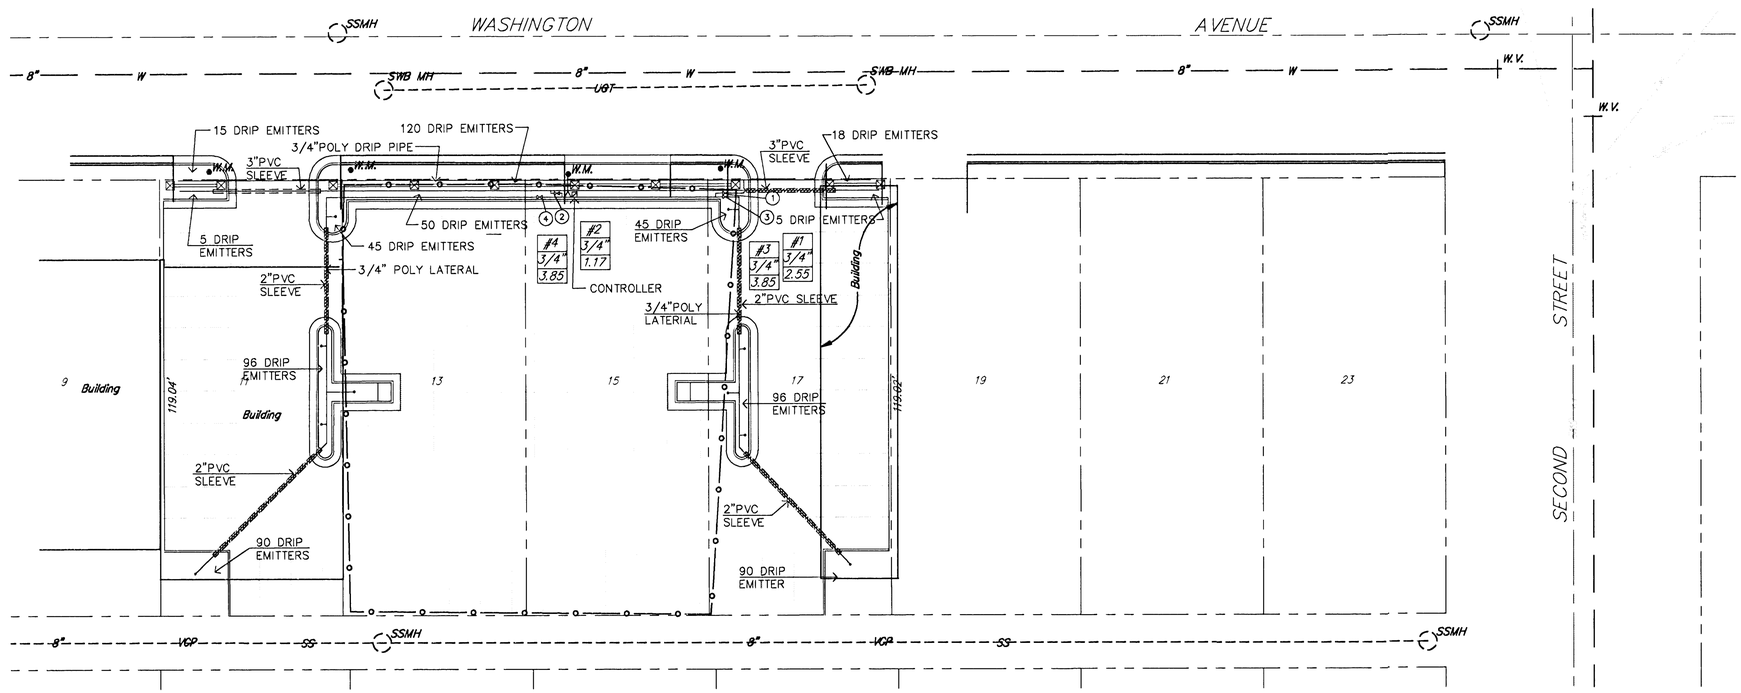


SRB

SCALE: 1" = 20'

IRRIGATION LEGEND:

- INDICATES DRIP LINE TO BE CONTINUED AS NECESSARY
- W.M. EXISTING WATER METER
- CONTROLLER AND BACKFLOW PREVENTION DEVICE
- #1 ZONE #
- 3/4 VALVE SIZE
- .12 TOTAL GPM'S
- PVC Sleeve (Sch. 40)

IRRIGATION PLAN

PARKING LOT #9

OLD TOWN PARKING DISTRICT – PARKING LOTS #9 & #10

SRB 841 SOUTH HILLSIDE WICHITA, KANSAS 67211 316-652-7754 FAX 652-7932

SAVOY, RUGGLES & BOHM, P.A.
ENGINEERING & SURVEYING

PROJECT NUMBER

REVISED

DRAWN	DESIGN	REVIEW	DATE	UTILITY	SRB JOB
T.D. MONTGOMERY	A. CONNER		2-25-94		101E

DWG FILE 101E.V12

14

14