
FHWA REGION NO.	STATE	PROJECT NO.	YEAR	SHEET NO.	TOTAL SHEETS
7	KANSAS	87 N-0047-01 STP – N 004(701)	1994	4	21

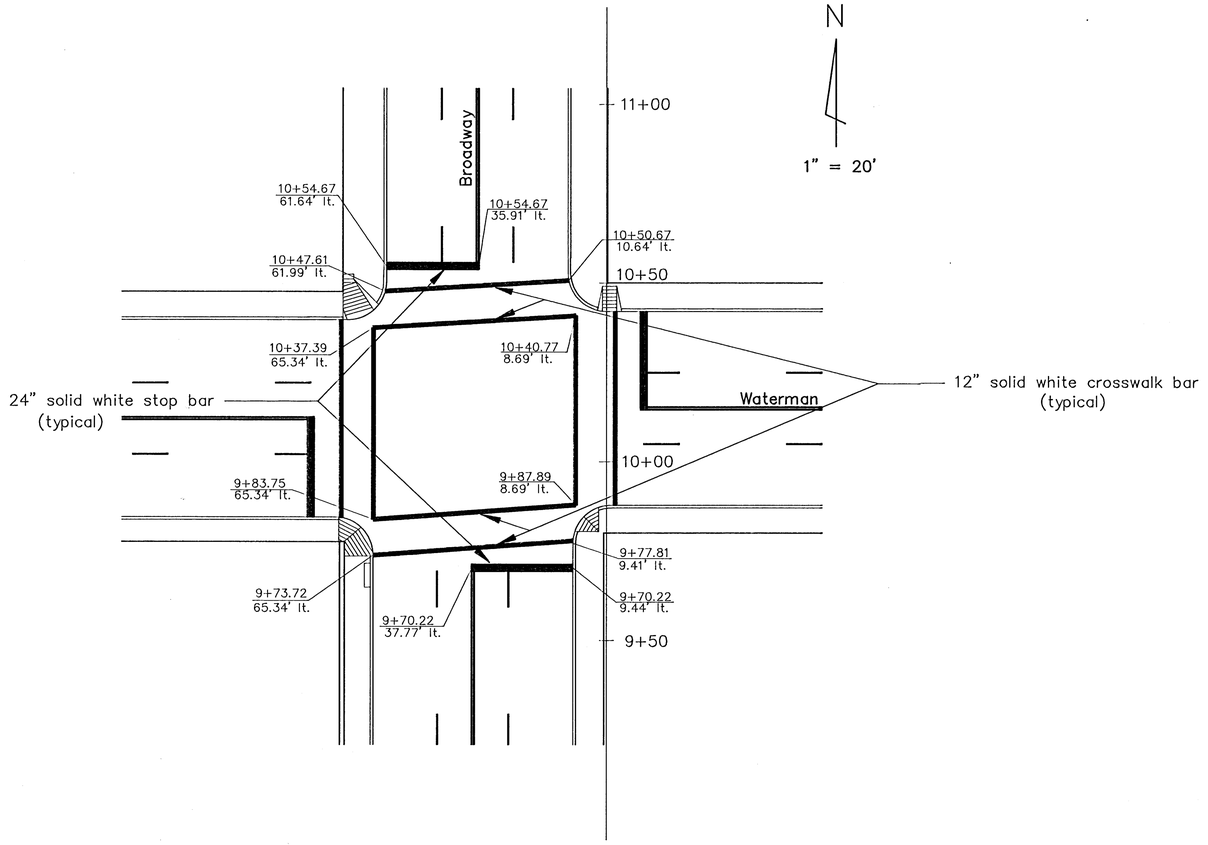

Description
Broadway & Waterman
Pavement Marking Plan

Scale: 1" = 20'
Drawn By: JL
Date: Feb. '94
Revised:

City of Wichita
Department of Public Works
Engineering Division

City Engineer
Michael E. Lindebak

Drawing Number