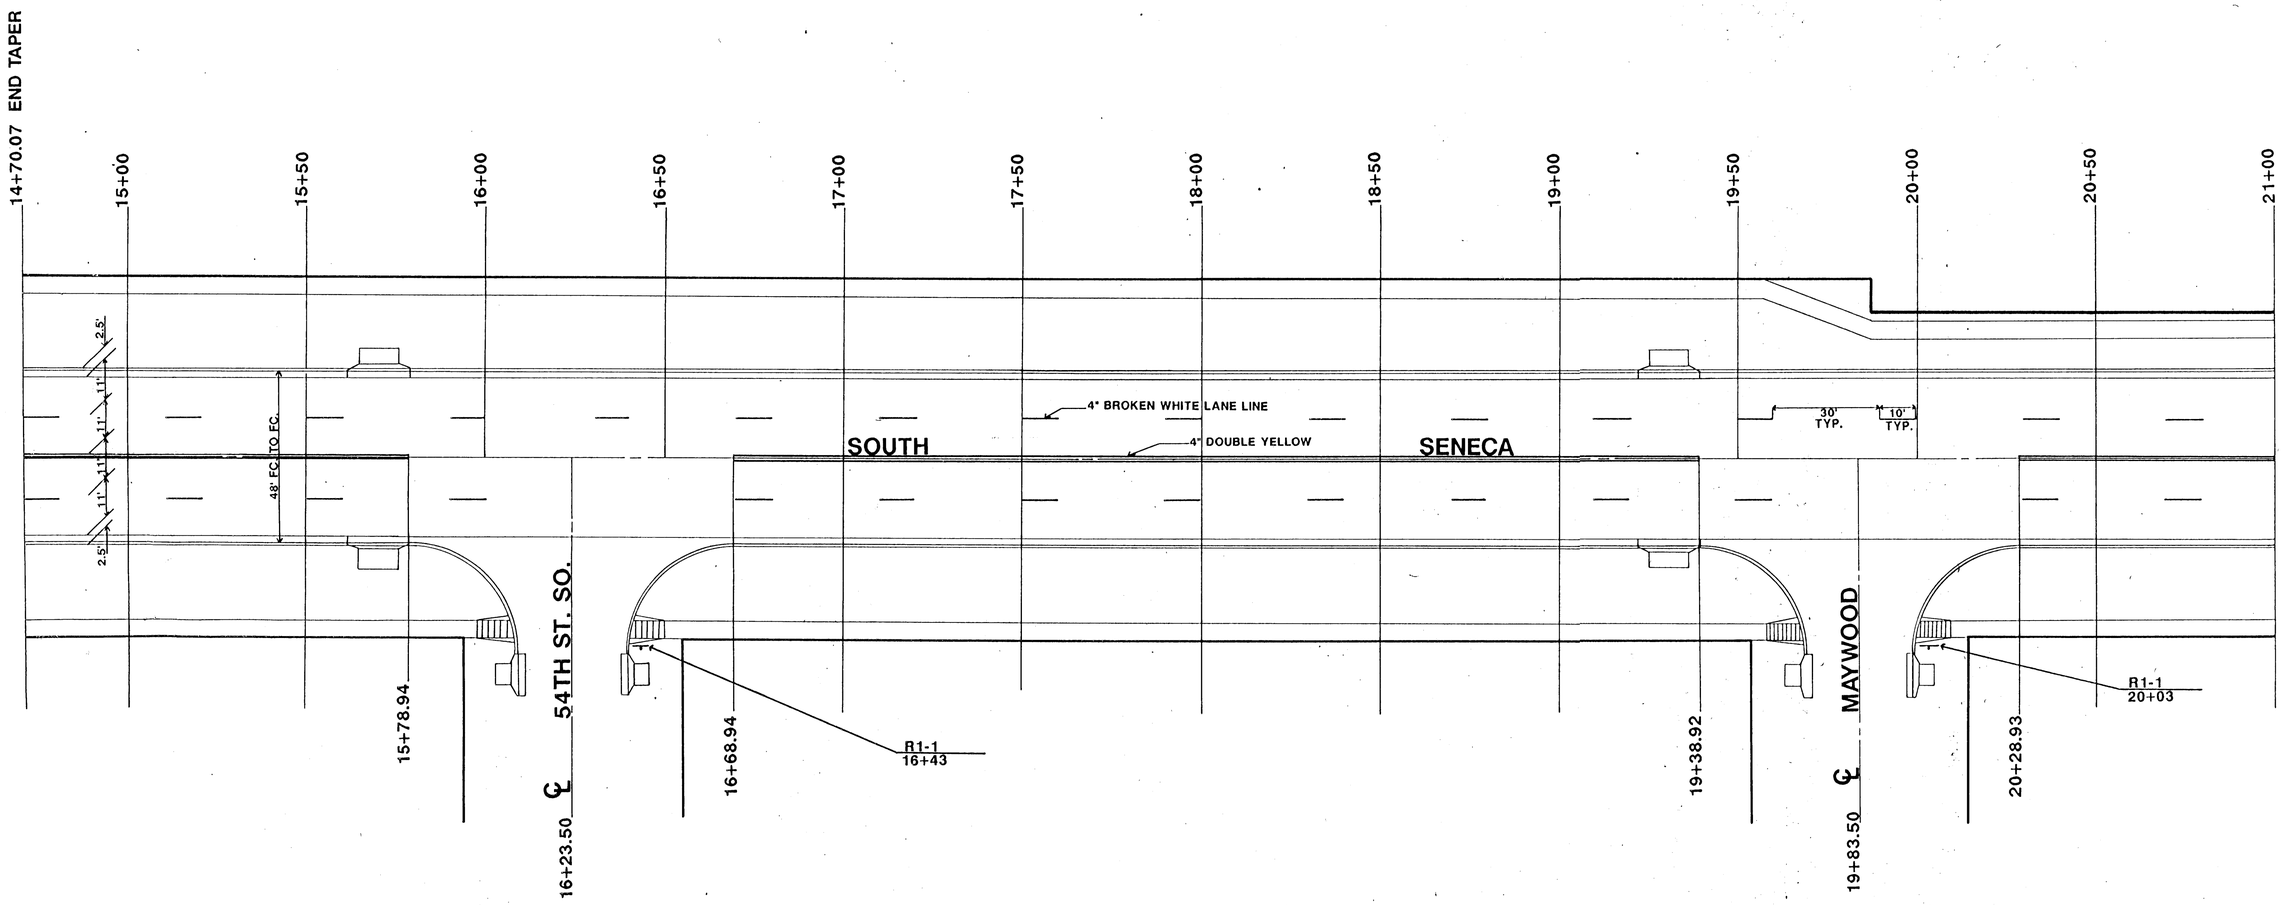

DESCRIPTION

SENECA- 55TH ST. SO. TO 48TH ST. SO.
PAVEMENT MARKING PLAN

SCALE: 1" = 20'	APPROVED BY	DRAWN BY JKB
DATE: OCT. '91		

CITY OF WICHITA
DEPARTMENT OF PUBLIC WORKS
ENGINEERING DIVISION
CITY ENGINEER
MICHAEL E. LINDEBAK

DRAWING NUMBER
19 of 58

AMERITEC NATIONAL NO. 1988-24336