
S. SENECA 48TH TO 55TH
IMPROVEMENTS
PAVING CROSS SECTIONS

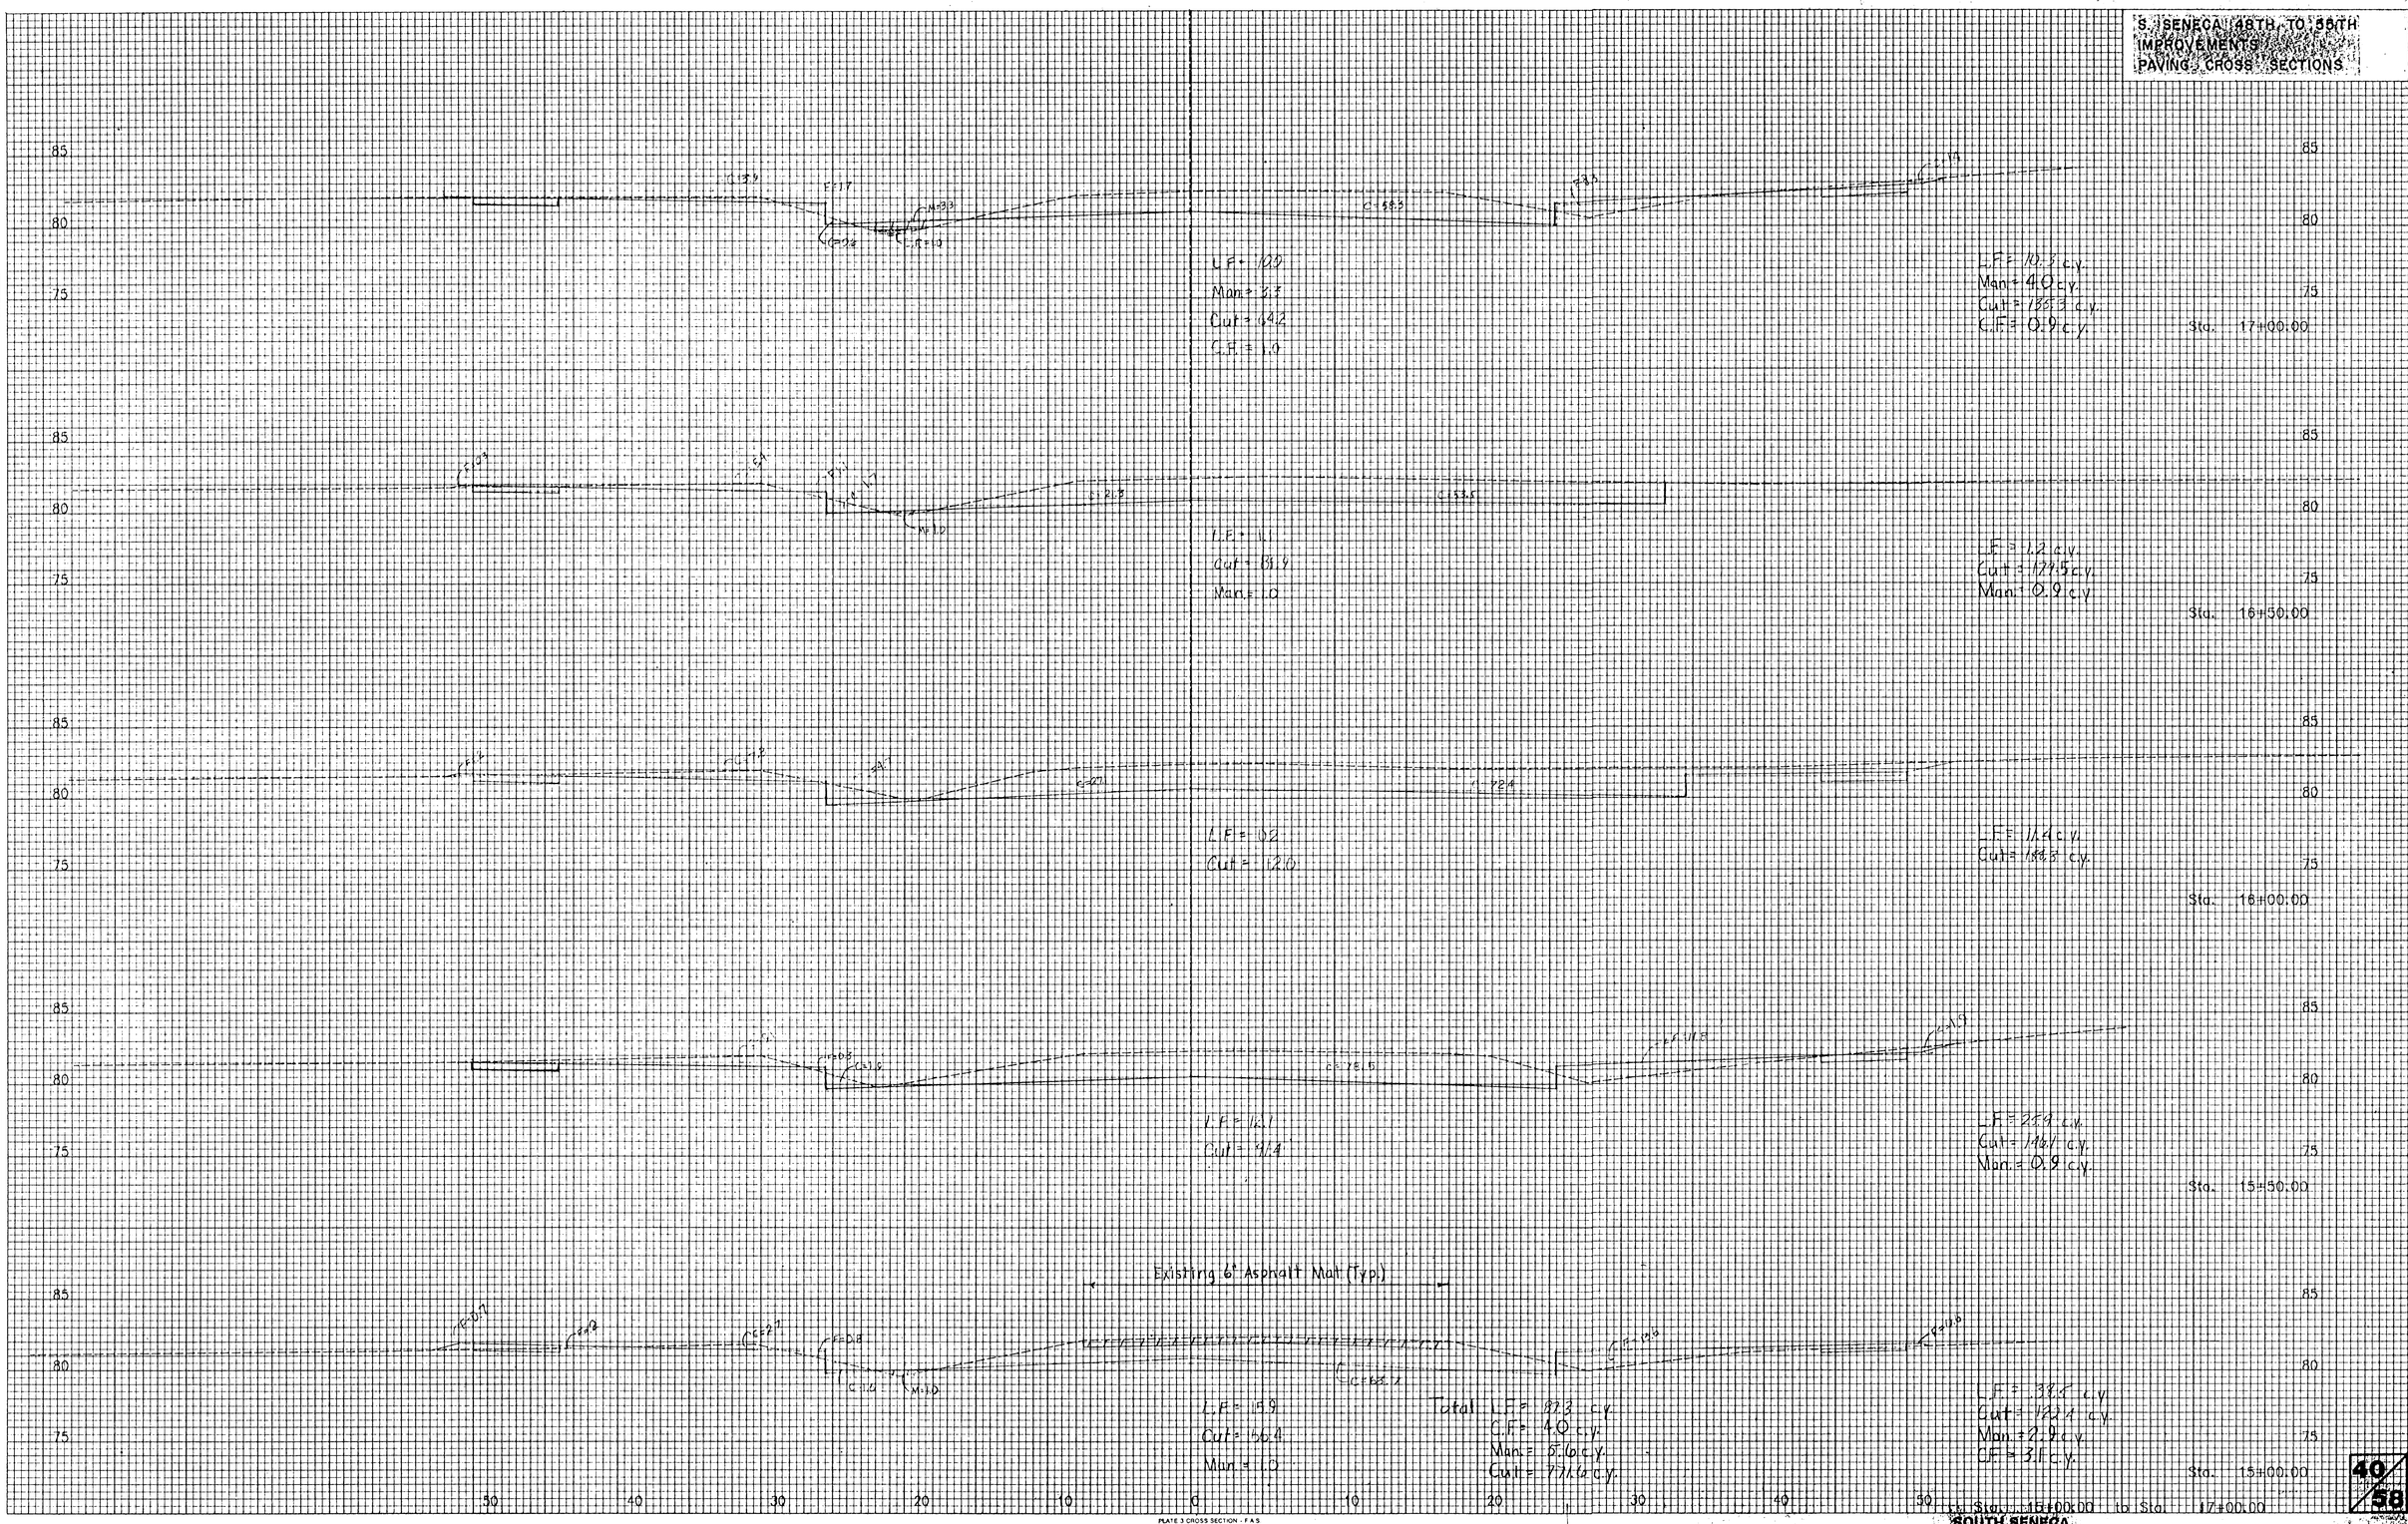

Sta. 15+00.00 to Sta. 17+00.00

SOUTH SENECA
IX60, PROJ. 68-23-13-E

40/58

PLATE 3 CROSS SECTION - F.A.S.
NO. 19004 3
CLEARPRINT PAPER CO. EMERYVILLE, CA.

FINAL SURVEY
NOTE BOOK
NO.
BY
SURVEYED
PLOTTED
TRACED
MEAN
MEAN CHECKED
DATE

ORIGINAL SURVEY
NOTE BOOK
NO.
BY
SURVEYED
PLOTTED
TRACED
MEAN
MEAN CHECKED
DATE