POT STA. 50+00.00, 5/8" REBAR IN THIMBLE
NW COR., SEC. 31-26S-2E
NO TIES


SCALE:

PLAN : 1" = 20'
PROFILE : 1" = 20' (H)
1" = 2' (V)


CURVE DATA FOR SIDEWALK:

C1:

RADIUS = 58.00'
DEFLECTION ANGLE = 46°-38'-08"
LENGTH = 47.21'

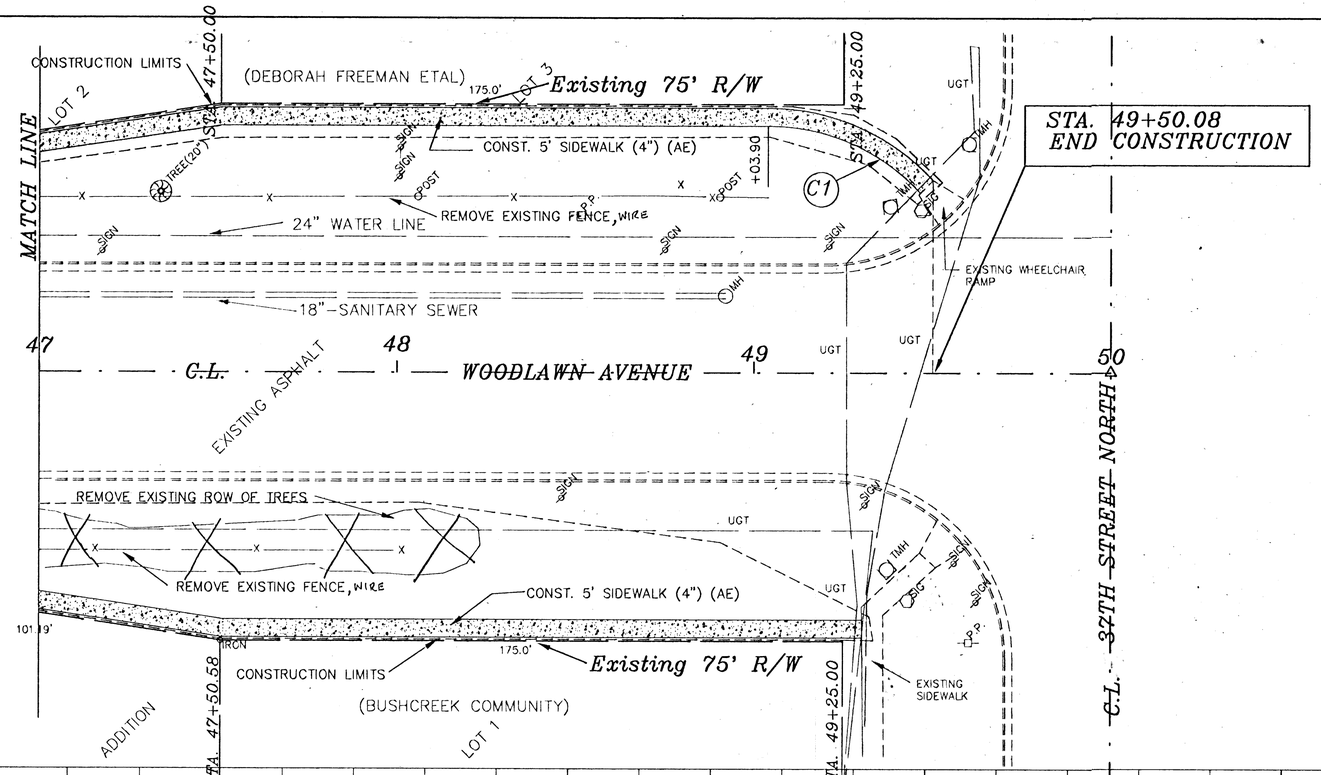

FHWA Region No.	STATE	PROJECT NO.	FISCAL YEAR	SHEET NO.	TOTAL SHEETS
7	KANSAS	87-N-0033-01	1995	6	34
		STP N003(501)			

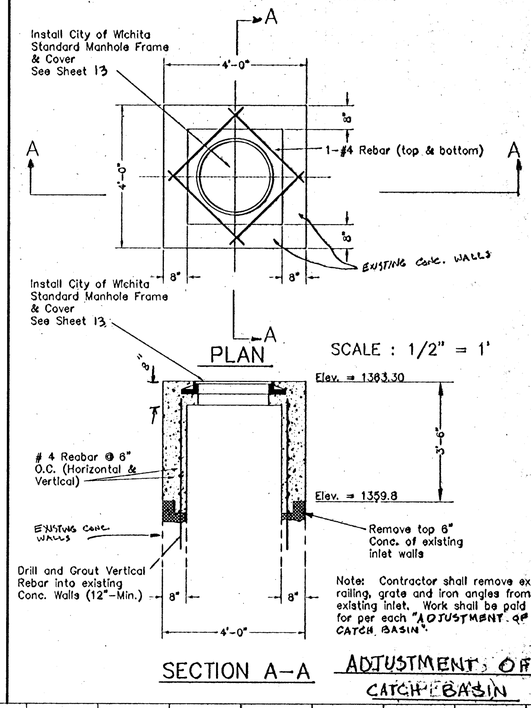

Note: Contractor shall remove existing railing, grate and iron angles from existing inlet. Work shall be paid for per each "ADJUSTMENT OF CATCH BASIN".

SECTION A-A

ADJUSTMENT OF CATCH BASIN

STA. 47+00.00 TO STA. 50+00.00
WOODLAWN AVENUE

SCALE: As Shown	APPROVED:	DRAWN BY:
DATE:		CHECKED:
PROJECT NO: 472-76-245-82299-000-000-001		SHEET NO.

MUNICIPAL ENGINEERS
264-LAURA, SUITE 201
WICHITA, KANSAS 67211
316-262-3643

\ACAD12\JMG\WOODLAWN\VP4 Mon Oct 4 14:22:50 1993