
FHWA Region No.	STATE	PROJECT NO.	FISCAL YEAR	SHEET NO.	TOTAL SHEETS
7	KANSAS	87-N-0033-01	1995	22	34

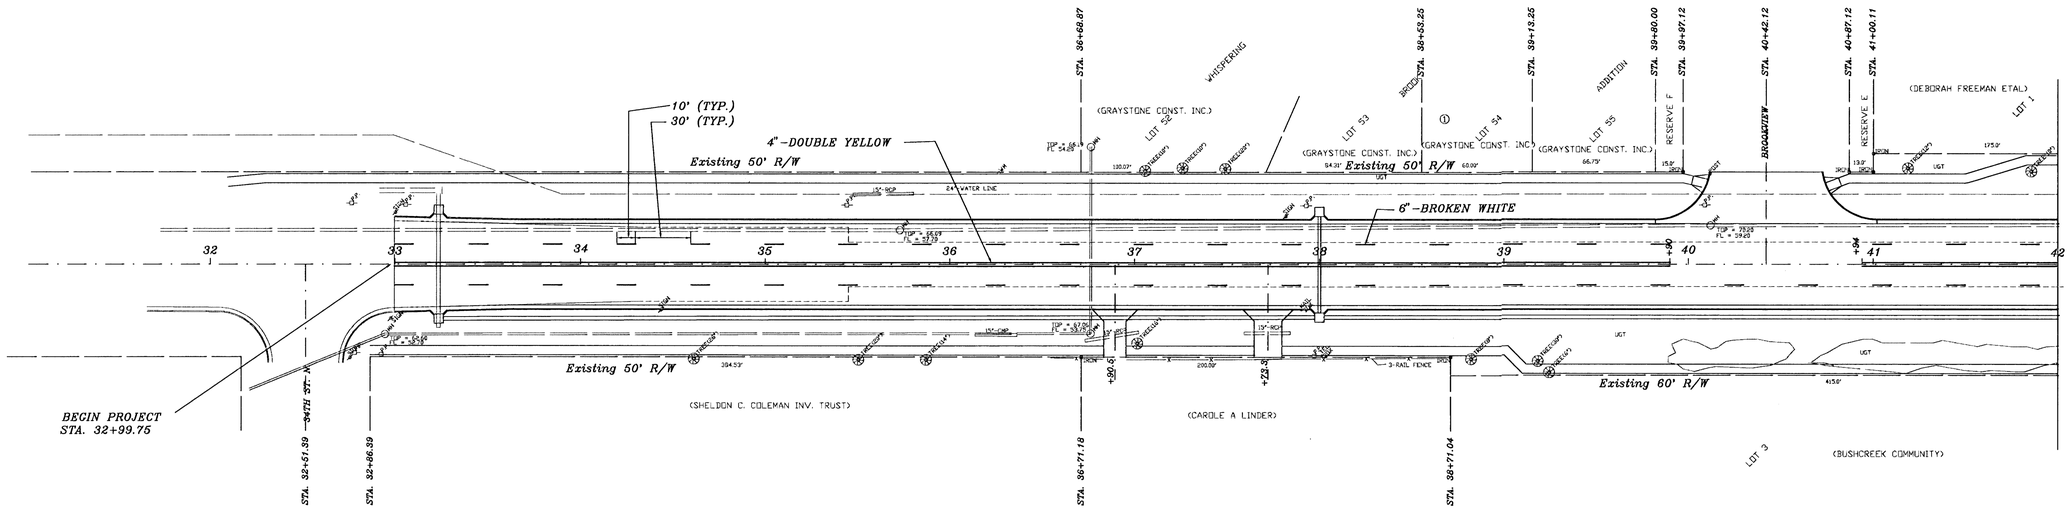

NOTE: New Pavement Markings should match existing Pavement Markings at North and South end of project.

PAVEMENT MARKING PLAN

WOODLAWN AVENUE

SCALE:	APPROVED:	DRAWN BY:
DATE:		CHECKED:
PROJECT NO:		SHEET NO.:

MUNICIPAL ENGINEERS
254-LAURA, SUITE 201
WICHITA, KANSAS 67211
316-262-3842

D: \ACAD12\DWG\WOODLAWN\PAVMARK Mon May 23 11:36:06 1994 93-79