

FHWA Region No.	STATE	PROJECT NO.	FISCAL YEAR	SHEET NO.	TOTAL SHEETS
7	KANSAS	87-U-0033-01	1995	25	34

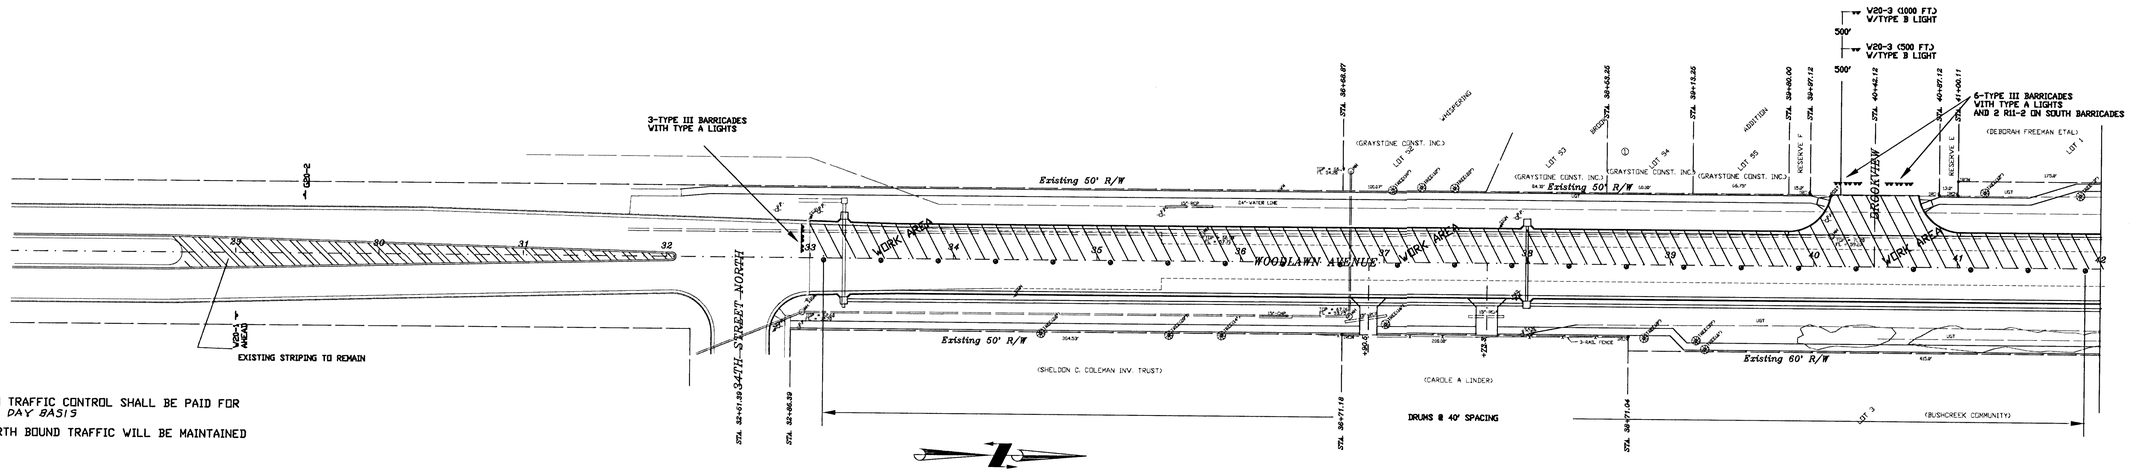

SCALE: 1" = 50'


NOTES:

1. CONSTRUCTION TRAFFIC CONTROL SHALL BE PAID FOR *ON AN EACH PER DAY BASIS*
2. ONE-WAY, NORTH BOUND TRAFFIC WILL BE MAINTAINED DURING STAGE 1.

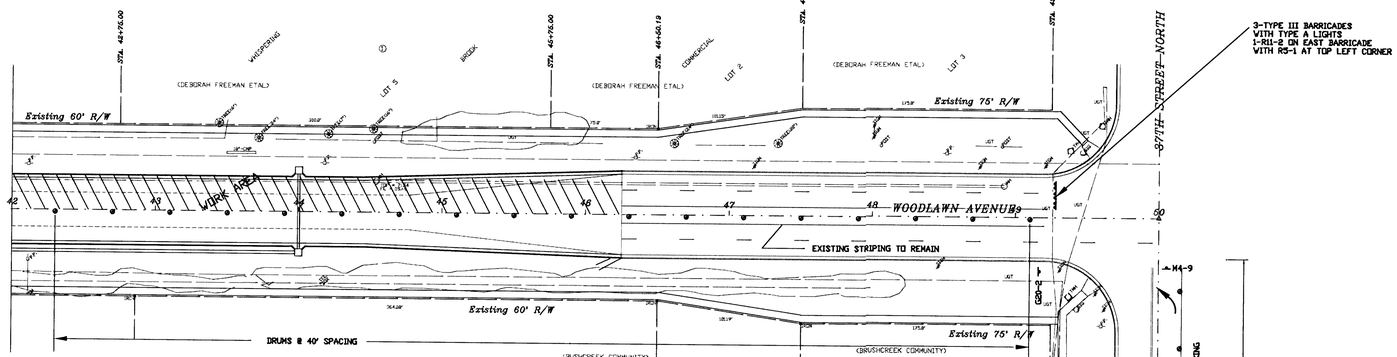


48" X 48", BLACK ON YELLOW REFL.

SPECIAL SIGN A

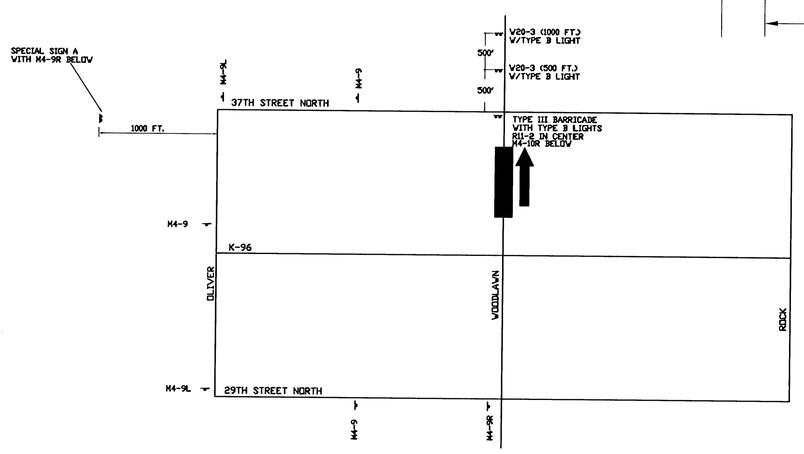

OFFSITE ADVANCE SIGNING
NO SCALE

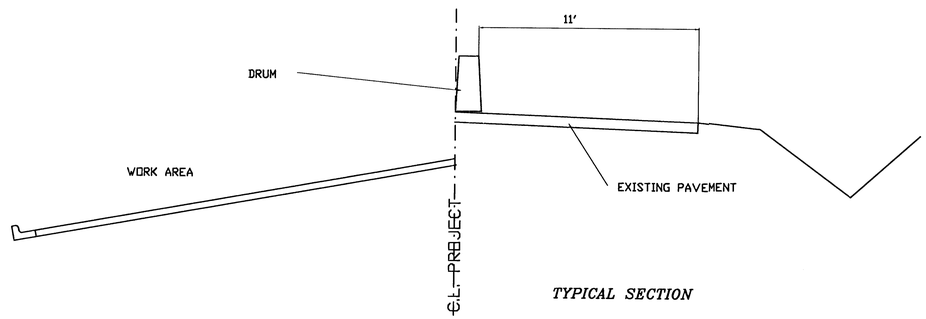

TYPICAL SECTION

STAGE 1
CONSTRUCTION TRAFFIC CONTROL
WOODLAWN AVENUE

SCALE:	APPROVED:	DRAWN BY:
DATE:		CHECKED:
PROJECT NO:		SHEET NO.:

MUNICIPAL ENGINEERS
254-LAURA, SUITE 201
WICHITA, KANSAS 67211
316-262-3842

D:\ACAD12\DWG\WOODLAWN\TRAFF1 Mon May 23 11:42:07 1994 93-79