
SRB

SCALE: 1" = 20'

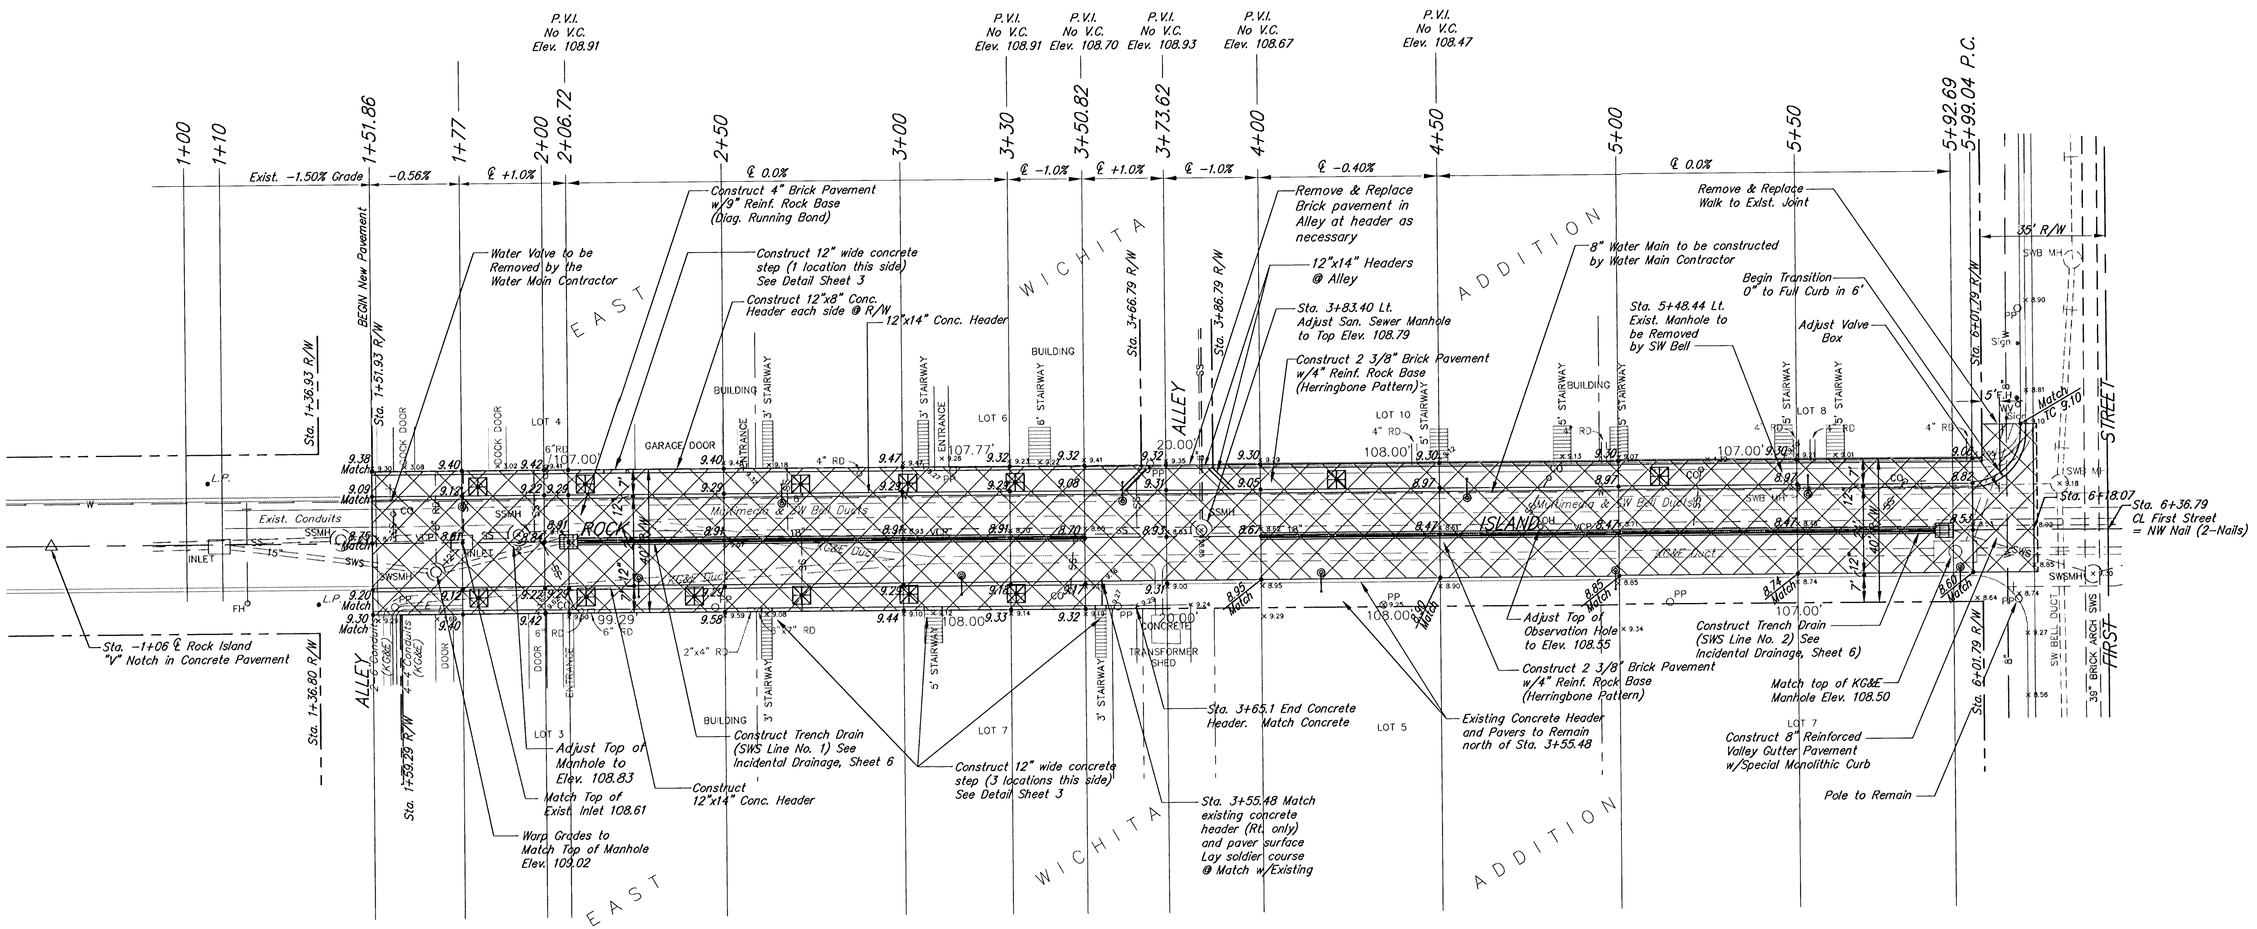

NOTES:
1. Sanitary Sewer cleanout and observation hole top elevations are to be adjusted to match new pavement surface. Adjustments are to be subsidiary to bid items for Rock Base.
2. All power poles within the project limits are to be removed prior to project construction, except where noted otherwise.

WATER VALVE BOX ADJUSTMENTS

STA.	LOCATION	EXIST. ELEV.	FINISHED ELEV.
6+07	11' Lt.	108.77	108.77

LEGEND

OH	Sanitary Sewer Observation Hole
CO	Sanitary Sewer Cleanout
RD	Roof Drain
PP	Power Pole
	Pavement Removal

OLD TOWN STREET IMPROVEMENTS
PHASE 2 – ROCK ISLAND

SRB 841 SOUTH HILLSIDE WICHITA, KANSAS 67211 316-652-7754 FAX 652-7932
SAVOY, RUGGLES & BOHM, P.A.
ENGINEERING & SURVEYING

REVISED

PROJECT NUMBER 472-82358 | INDEX CODE 705707

DRAWN	DESIGN	REVIEW	DATE	UTILITY	SRB JOB
T. Brooks	TCR		3/17/94		70E

DRAWING 70E1P2

5
3

C:\ACAD\ACW14\PLOTDRVR Fri Apr 22 10:18:57 1994