
SRB

Scale: PLAN
1" = 20'
PROFILE
1" = 20' Horiz.
1" = 5' Vert.

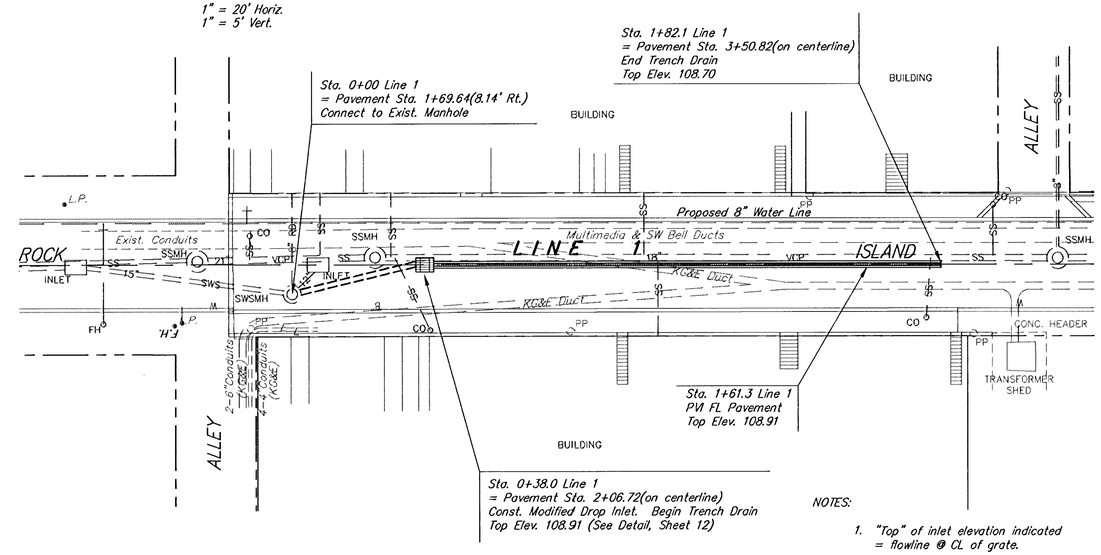



NOTES:

1. "Top" of inlet elevation indicated = flowline @ CL of grate.
2. Contractor to verify location depth of Sanitary Sewer Service lines prior to laying any pipe.

SRB

Scale: PLAN
1" = 20'
PROFILE
1" = 20' Horiz.
1" = 5' Vert.

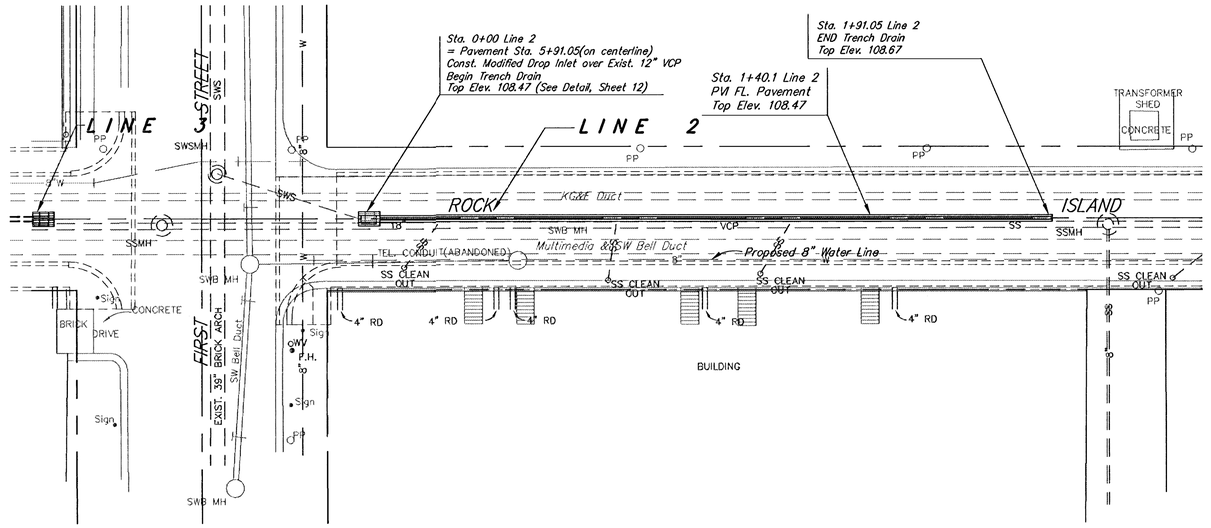

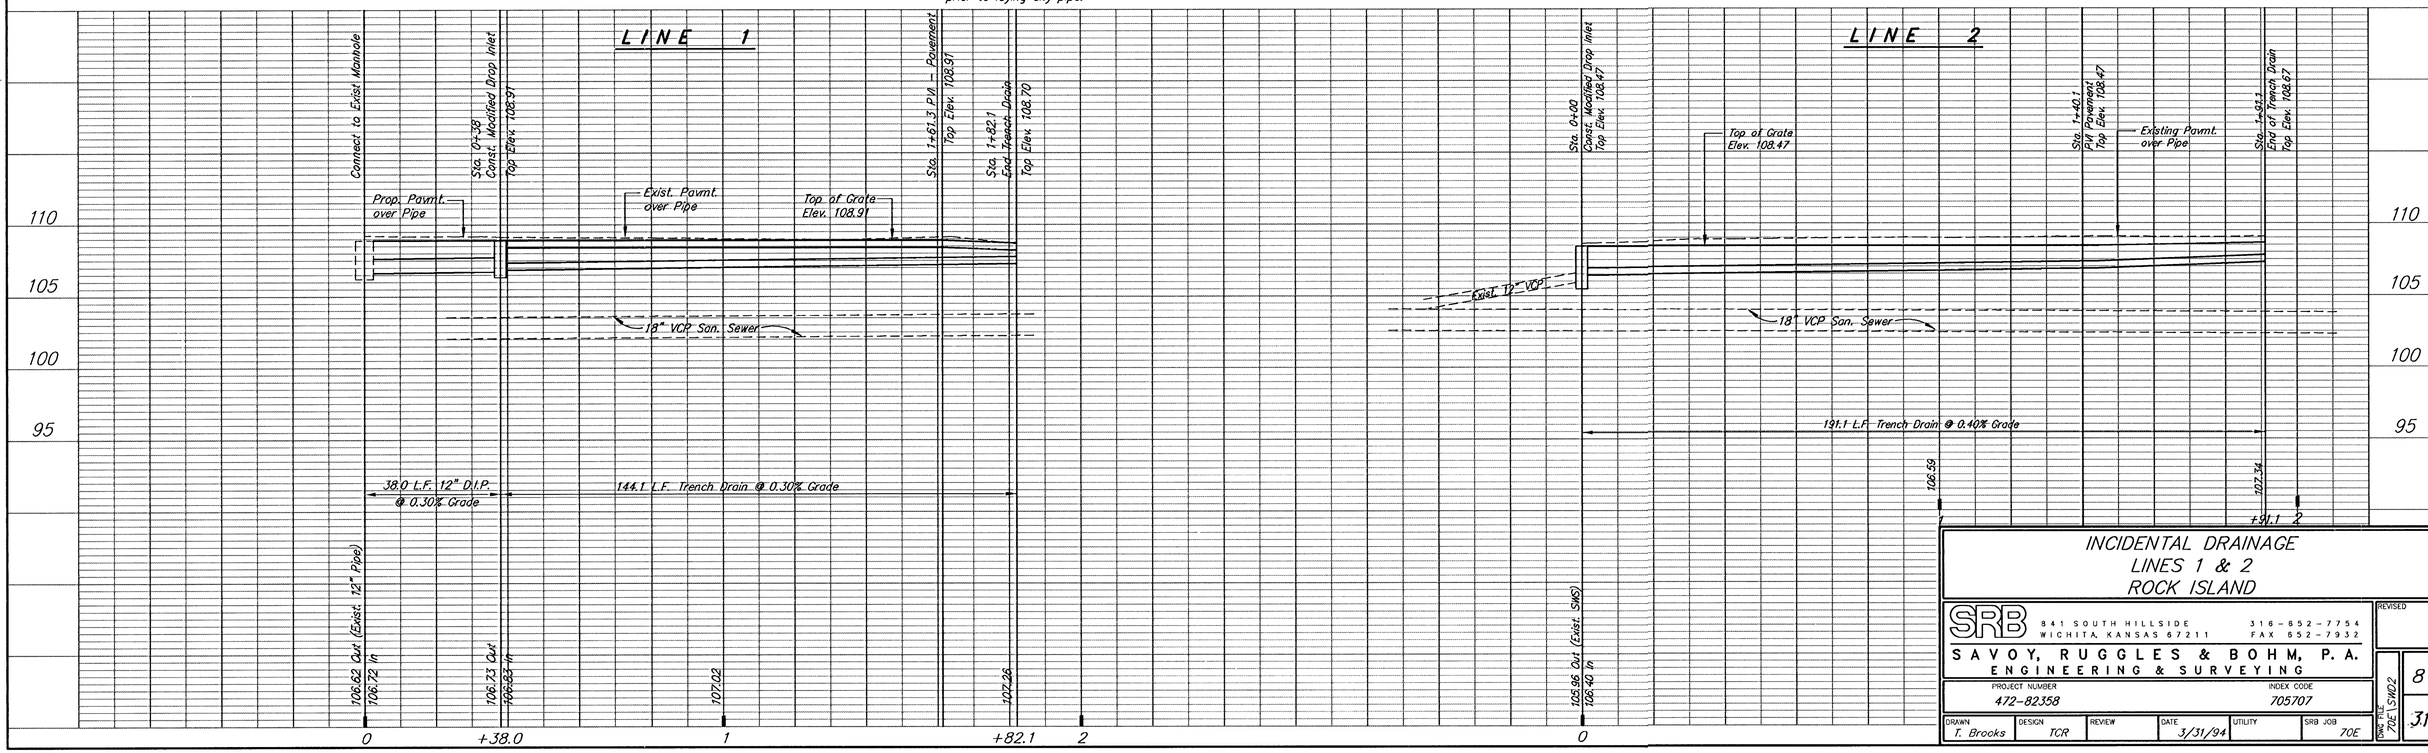

INCIDENTAL DRAINAGE
LINES 1 & 2
ROCK ISLAND

SRB
841 SOUTH HILLSIDE
WICHITA, KANSAS 67211
316-652-7754
FAX 652-7932
SAVOY, RUGGLES & BOHM, P.A.
ENGINEERING & SURVEYING

REVISED

PROJECT NUMBER	INDEX CODE
472-82358	705707

DRAWN	DESIGN	REVIEW	DATE	UTILITY	SRB JOB
T. Brocks	TCR		3/31/94		70E

SHEET 70E1SW02 — 8 / 31

C:\ARCADD\CIVIL\PT\70E1SW02 Thu Mar 31 16:26:20 1994