SRB

Scale: PLAN
1" = 20'
PROFILE
1" = 20' Horiz.
1" = 5' Vert.

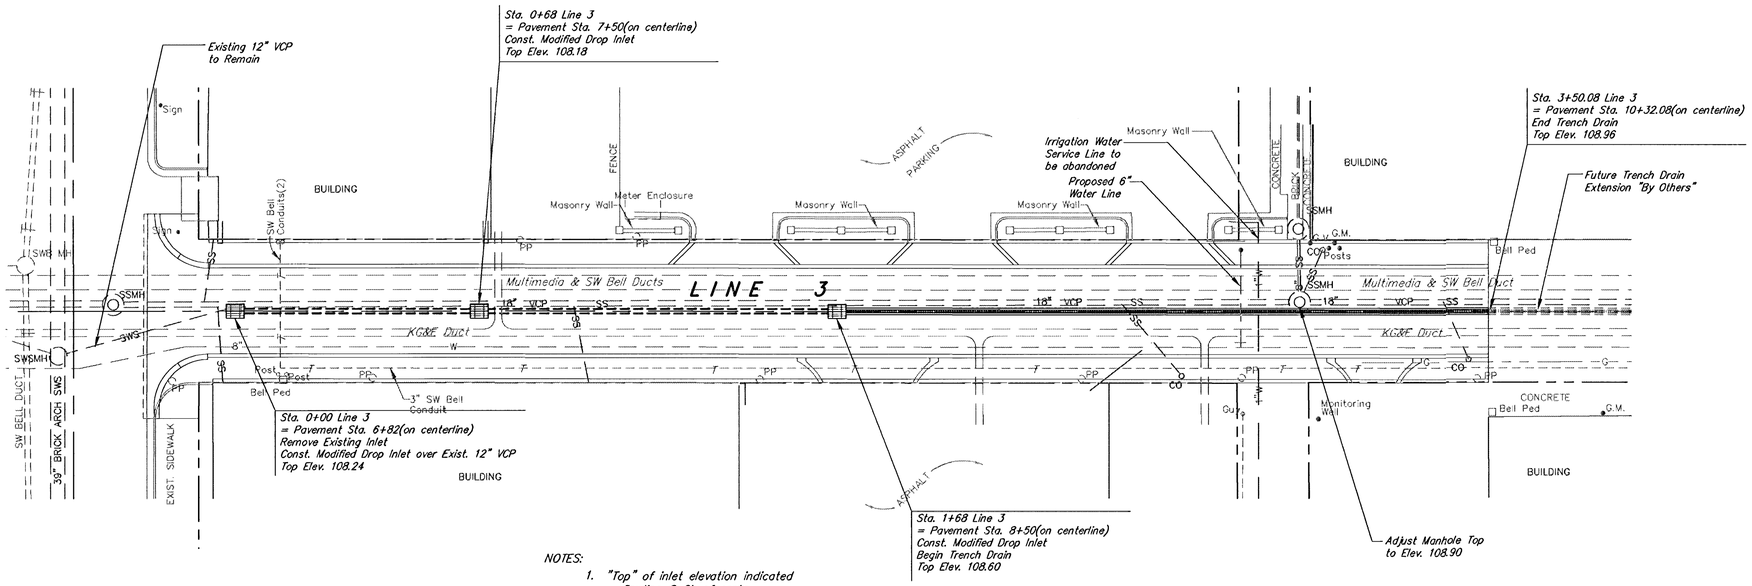

NOTES:

1. "Top" of inlet elevation indicated = flowline @ CL of grate.
2. Contractor to verify location depth of Sanitary Sewer Service lines prior to laying any pipe.

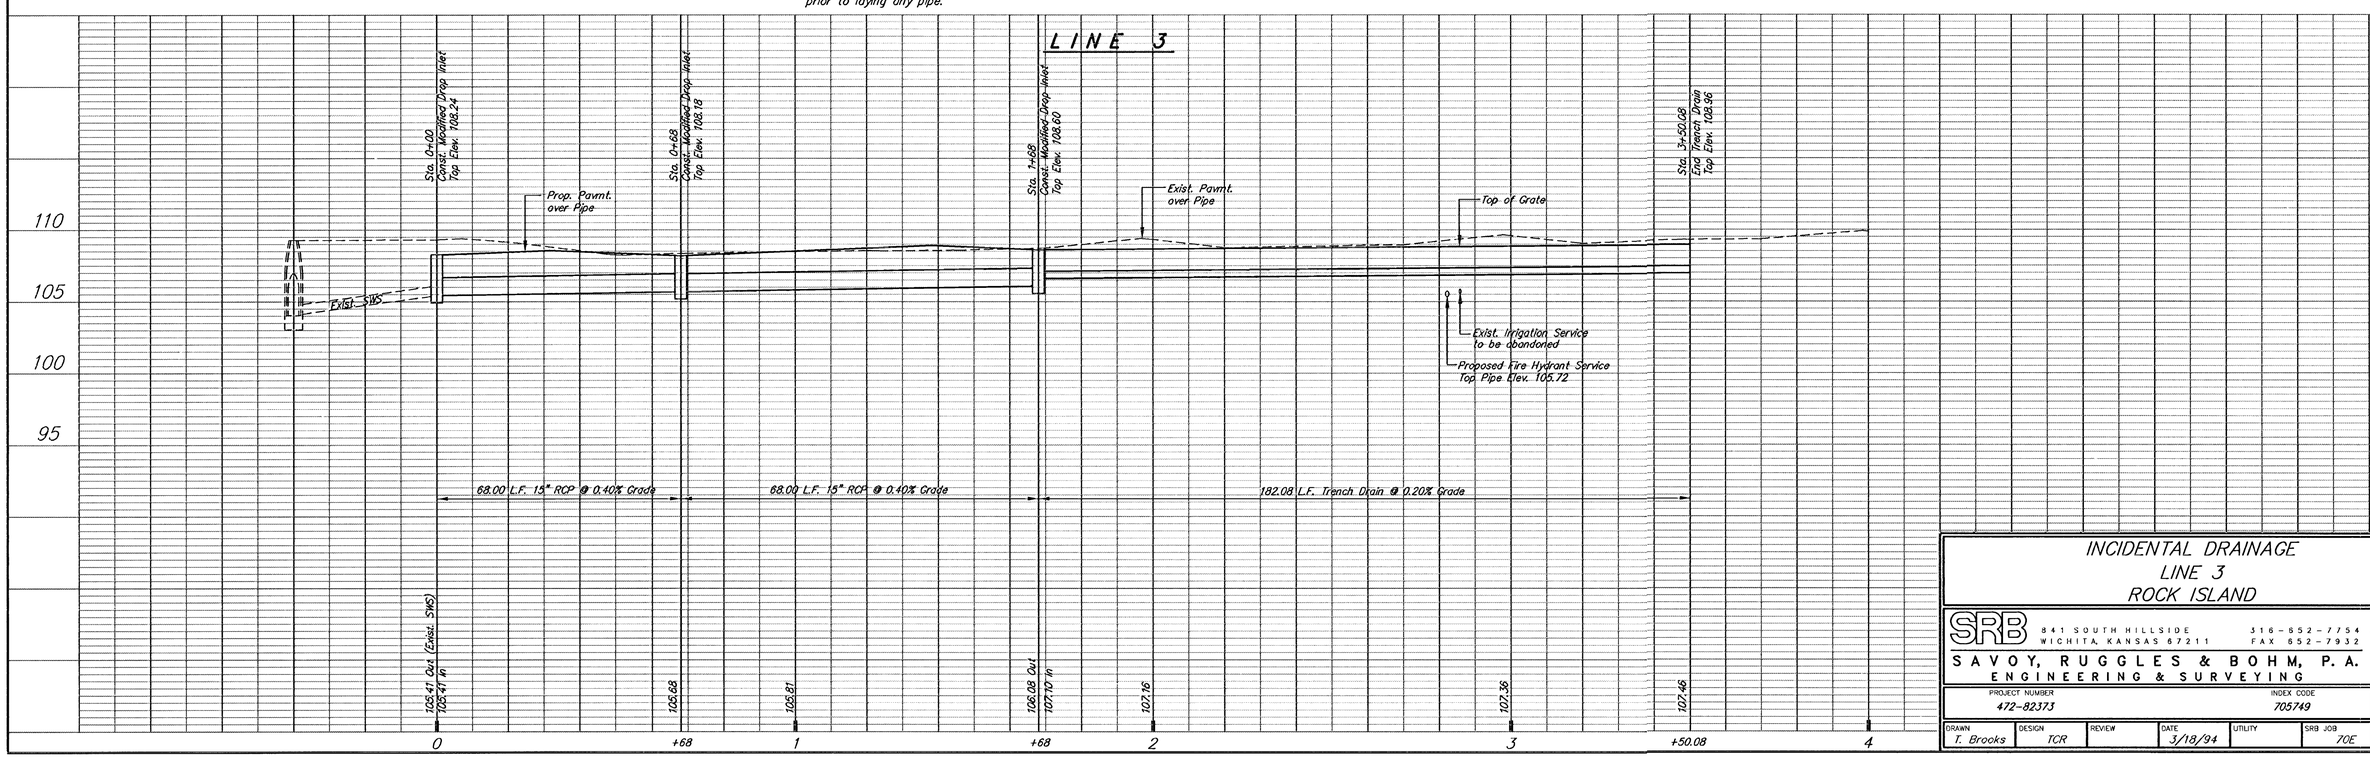

INCIDENTAL DRAINAGE
LINE 3
ROCK ISLAND

SRB 841 SOUTH HILLSIDE WICHITA, KANSAS 67211 316-652-7754 FAX 652-7932

SAVOY, RUGGLES & BOHM, P.A.
ENGINEERING & SURVEYING

PROJECT NUMBER	INDEX CODE
472-82373	705749

DRAWN	DESIGN	REVIEW	DATE	UTILITY	SRB JOB
T. Brooks	TCR		3/18/94		70E

REVISED

DWG. NO. 70E-LSW03

9 / 31

C:\WORDDIR\VILPA\DELSW03 Fri Mar 18 15:09:19 1994