

| SITE FURNITURE COUNT THIS SHEET | |
|---|---|
| TRASH RECEPTACLES | 5 |


| PLANT MATERIAL COUNT THIS SHEET | |
|---|---|
| LACEBARK ELM | 1 |
| WESTERN SOAPBERRY | 6 |
| SUGAR HACKBERRY | 5 |
| OSHAGE ORANGE | 1 |

SRB

Scale: 1" = 20'

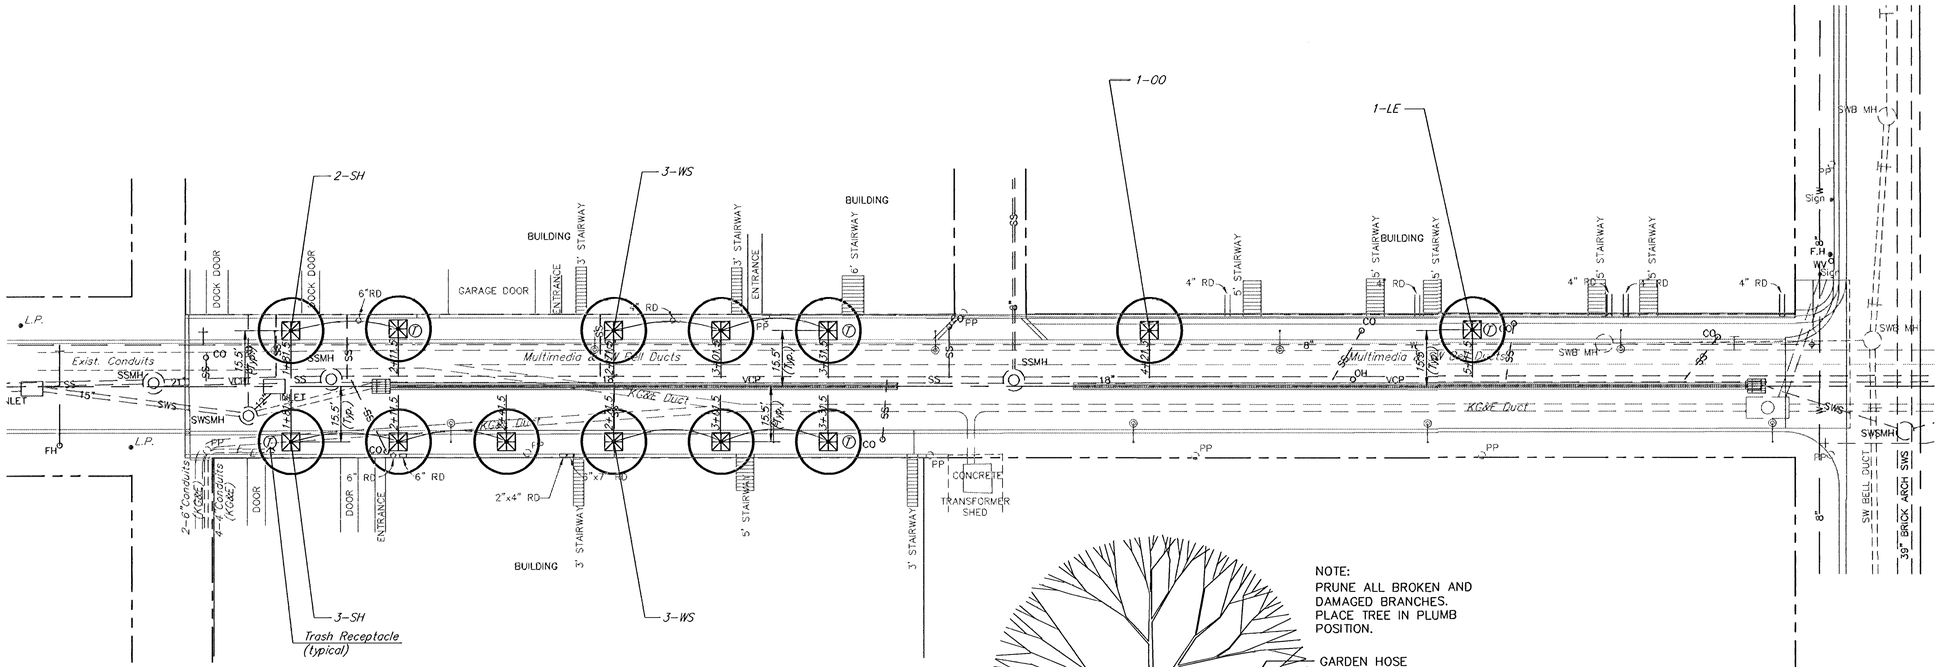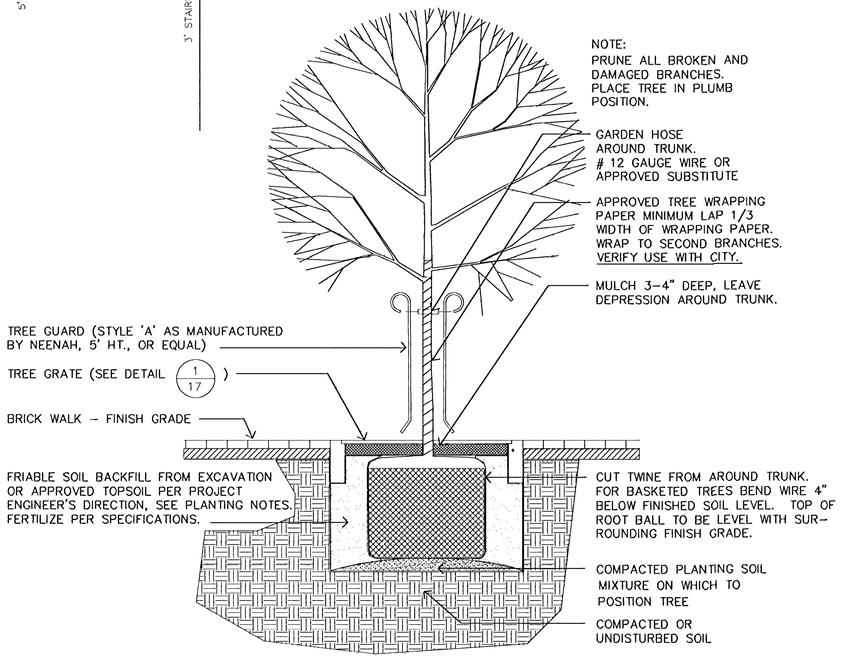


1 **SHRUB PLANTING DETAIL**
NOT TO SCALE

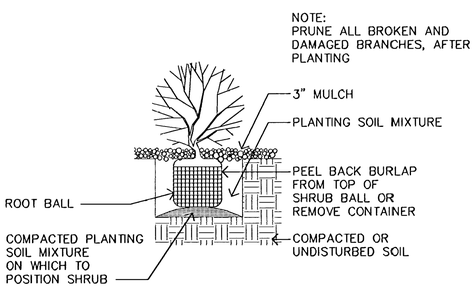2 **TREE PLANTING @ GRATE DETAIL**
NOT TO SCALE

GossenLivingston
Architecture
4200 South Peoria
Wichita, KS 67202
Tel (316) 265-1387
Fax (316) 265-3148

# LANDSCAPE PLAN
# ROCK ISLAND


SRB
841 SOUTH HILLSIDE WICHITA, KANSAS 67211
316-652-7754 FAX 652-7932
SAVOY, RUGGLES & BOHM, P.A.
ENGINEERING & SURVEYING


REVISED

PROJECT NUMBER 472-82398

| DRAWN | DESIGN | REVIEW | DATE | UTILITY | SRB JOB |
|---|---|---|---|---|---|
| TB | TDM | TCR | 3/22/94 | | 70E |

DWG. FILE 70E1.S2

16

31

C:\MICROSTATION\WIN\70E\S2 tue Mar 22 16:22:36 1994