SRB

Scale: PLAN
1" = 20'
PROFILE
1" = 20' Horiz.
1" = 5' Vert.

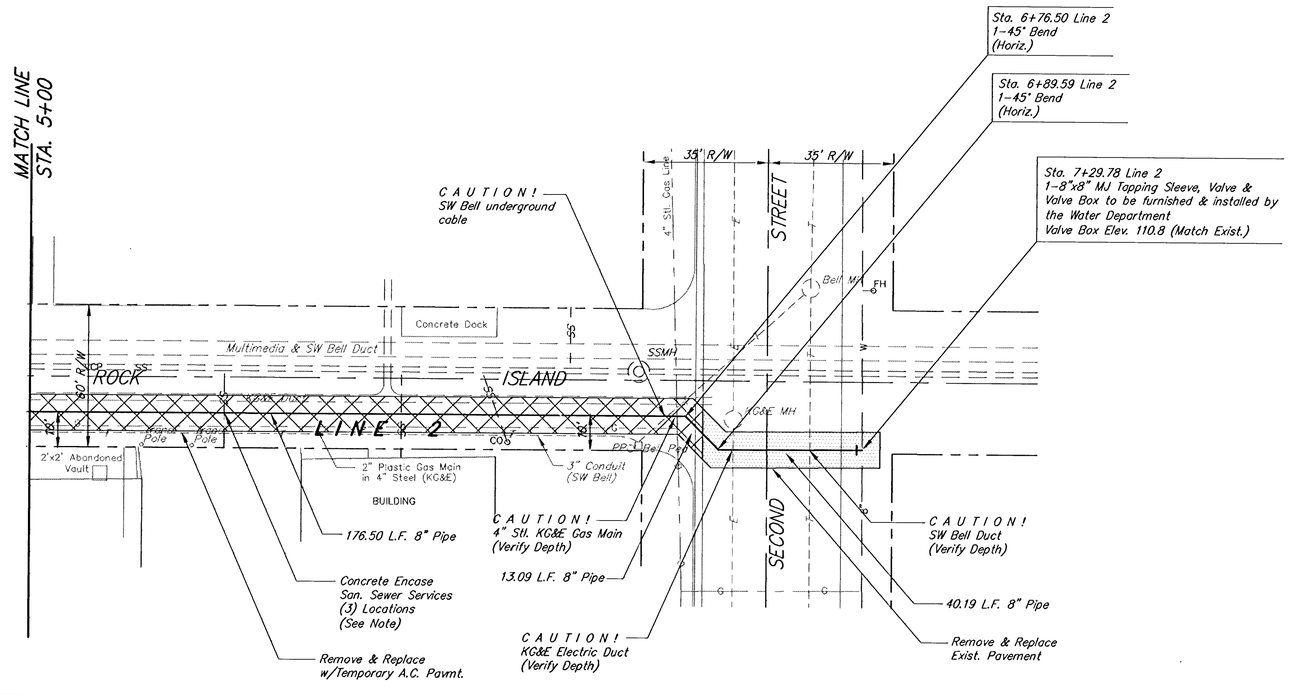


Unless noted otherwise, elevations shown are to top of pipe

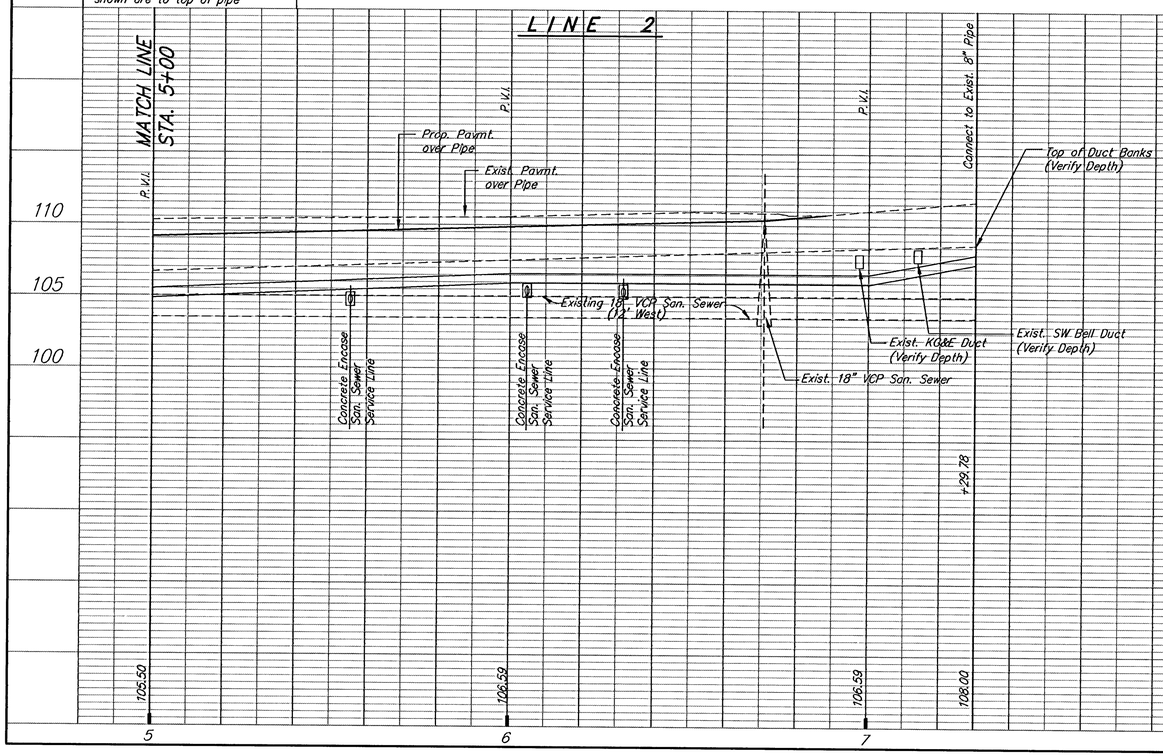


OLD TOWN – PHASE 2
WATER MAIN EXTENSION–ROCK ISLAND
LINE 2


SRB
841 SOUTH HILLSIDE
WICHITA, KANSAS 67211
316-652-7754
FAX 652-7932
SAVOY, RUGGLES & BOHM, P.A.
ENGINEERING & SURVEYING


REVISED

| PROJECT NUMBER | | PROJECT NUMBER | |
|---|---|---|---|
| 448-88744 | | 630293 | |

| DRAWN | DESIGN | REVIEW | DATE | UTILITY | SRB JOB | DWG FILE |
|---|---|---|---|---|---|---|
| T. Brooks | TCR | | 3/25/94 | | 70E | 70E1WS |

27
31

C:\MACAD\WORK\11\VP\70E\WS Fri Mar 25 09:46:19 1994