
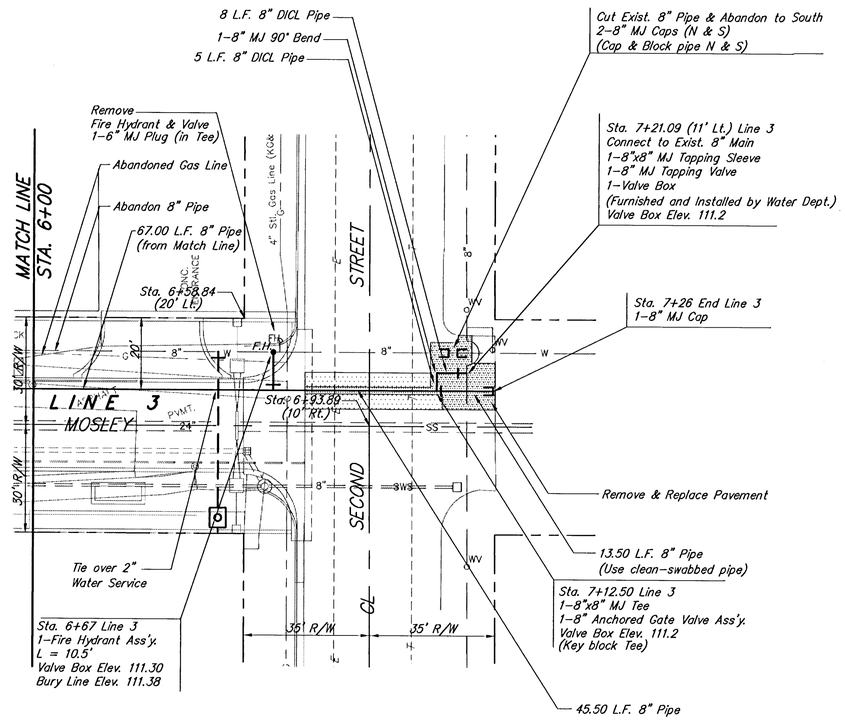


SRB

Scale: PLAN
1" = 20'
PROFILE
1" = 20' Horiz.
1" = 5' Vert.

Unless noted otherwise, elevations shown are to top of pipe

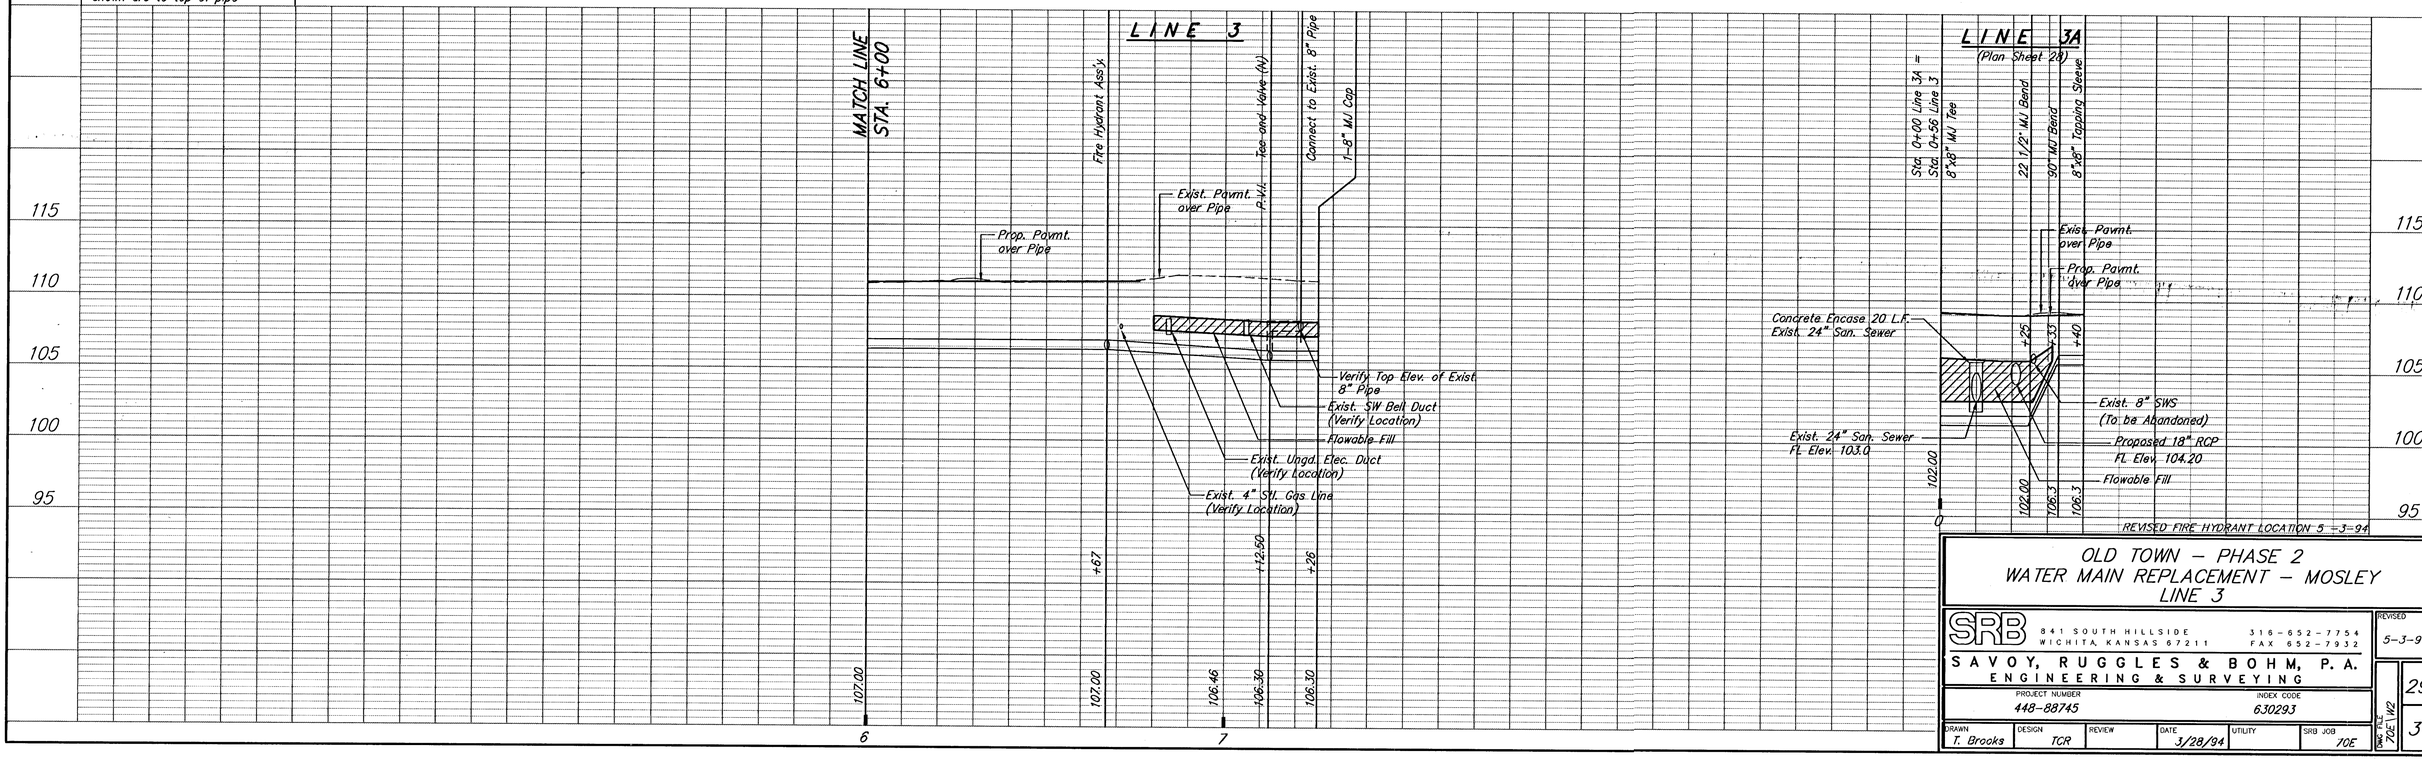

OLD TOWN – PHASE 2
WATER MAIN REPLACEMENT – MOSLEY
LINE 3

SRB
841 SOUTH HILLSIDE
WICHITA, KANSAS 67211
316-652-7754
FAX 652-7932
SAVOY, RUGGLES & BOHM, P.A.
ENGINEERING & SURVEYING

REVISED 5-3-94

PROJECT NUMBER	INDEX CODE
448-88745	630293

DRAWN	DESIGN	REVIEW	DATE	UTILITY	SRB JOB
T. Brooks	TCR		3/28/94		10E

DRAWING 10E1W2

25

3