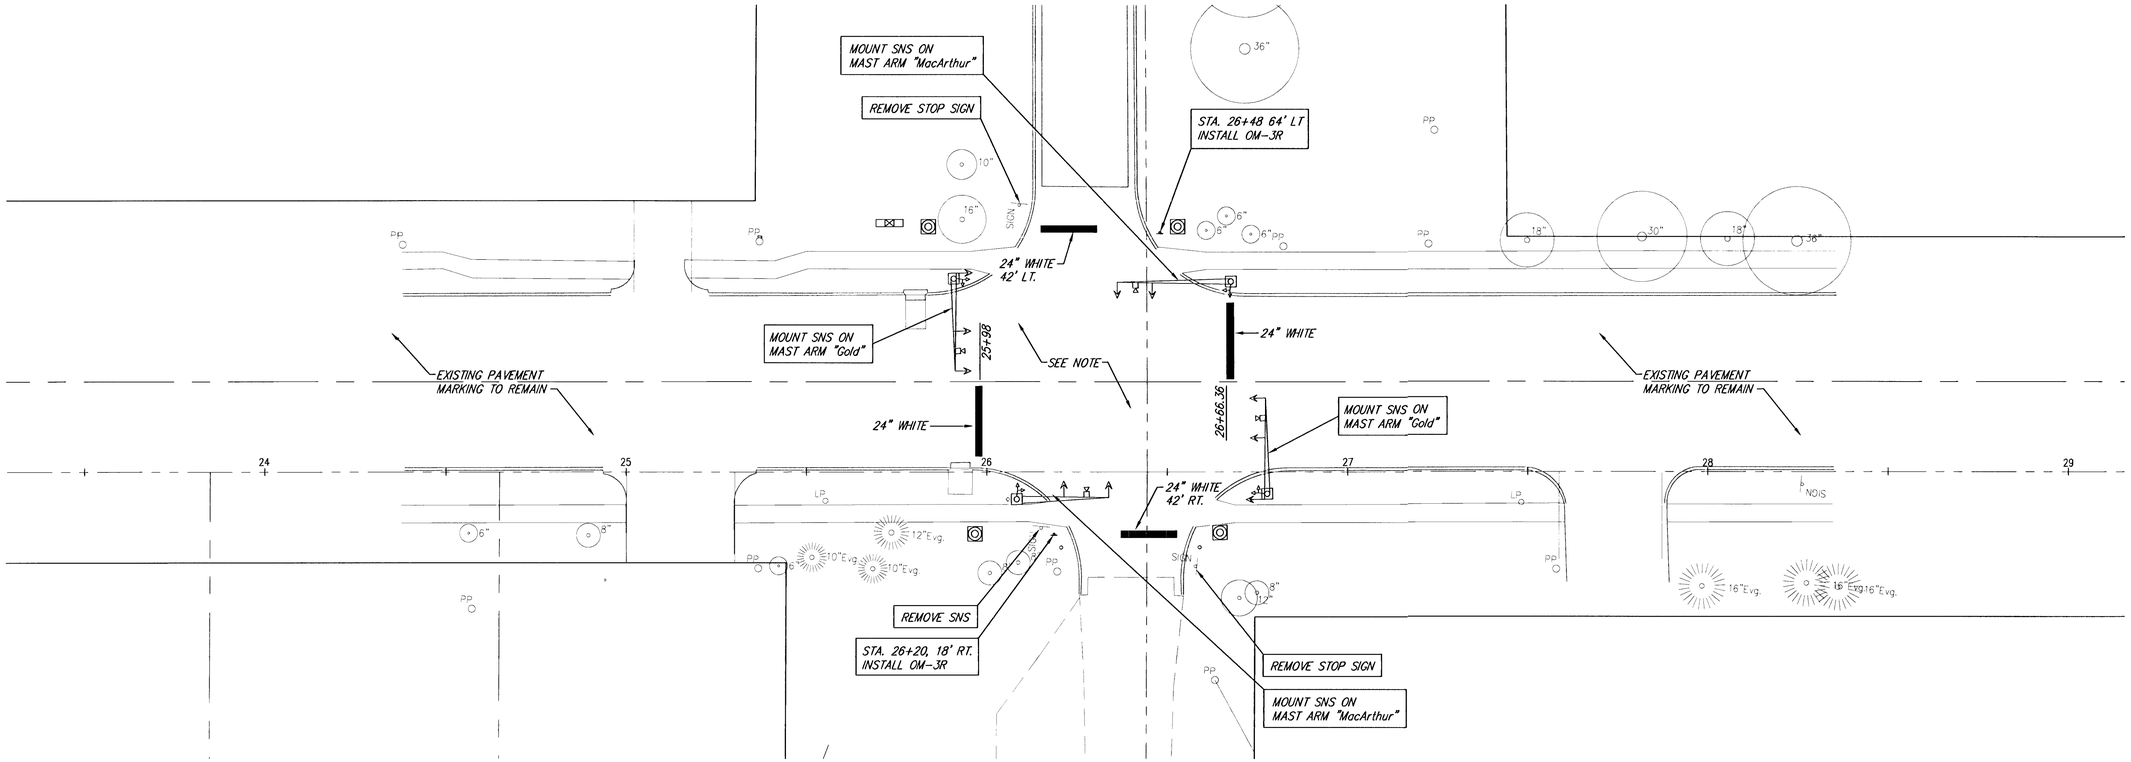


NOTE: REMOVE ANY PAVEMENT MARKING WITHIN LIMITS OF STOP BARS.

SCALE: 1"=20'

GOLD & MACARTHUR INTERSECTION SIGNALIZATION
PAVEMENT MARKING AND SIGNING PLAN
WICHITA, KANSAS

Ruggles & Bohm, P.A.
Engineering, Surveying, Land Planning
924 North Main
Wichita, Kansas 67203
www.rbkansas.com
(316) 264-8008
(316) 264-4621 fax
E-mail: info@rbkansas.com

DESIGN	TCR
DRAWN	EJB
REVIEW	
UTILITY	
DATE	Nov. 17, 2003
DRAWING FILE	Base {Pvmt Marking}
PROJECT NUMBER	472-83609
R&B JOB	23941
SHEET	4 OF 8