

FHWA REGION NO.	STATE	PROJECT NO.	YEAR	SHEET NO.	TOTAL SHEETS
7	KANSAS	87N-0061-01	1998	10	91

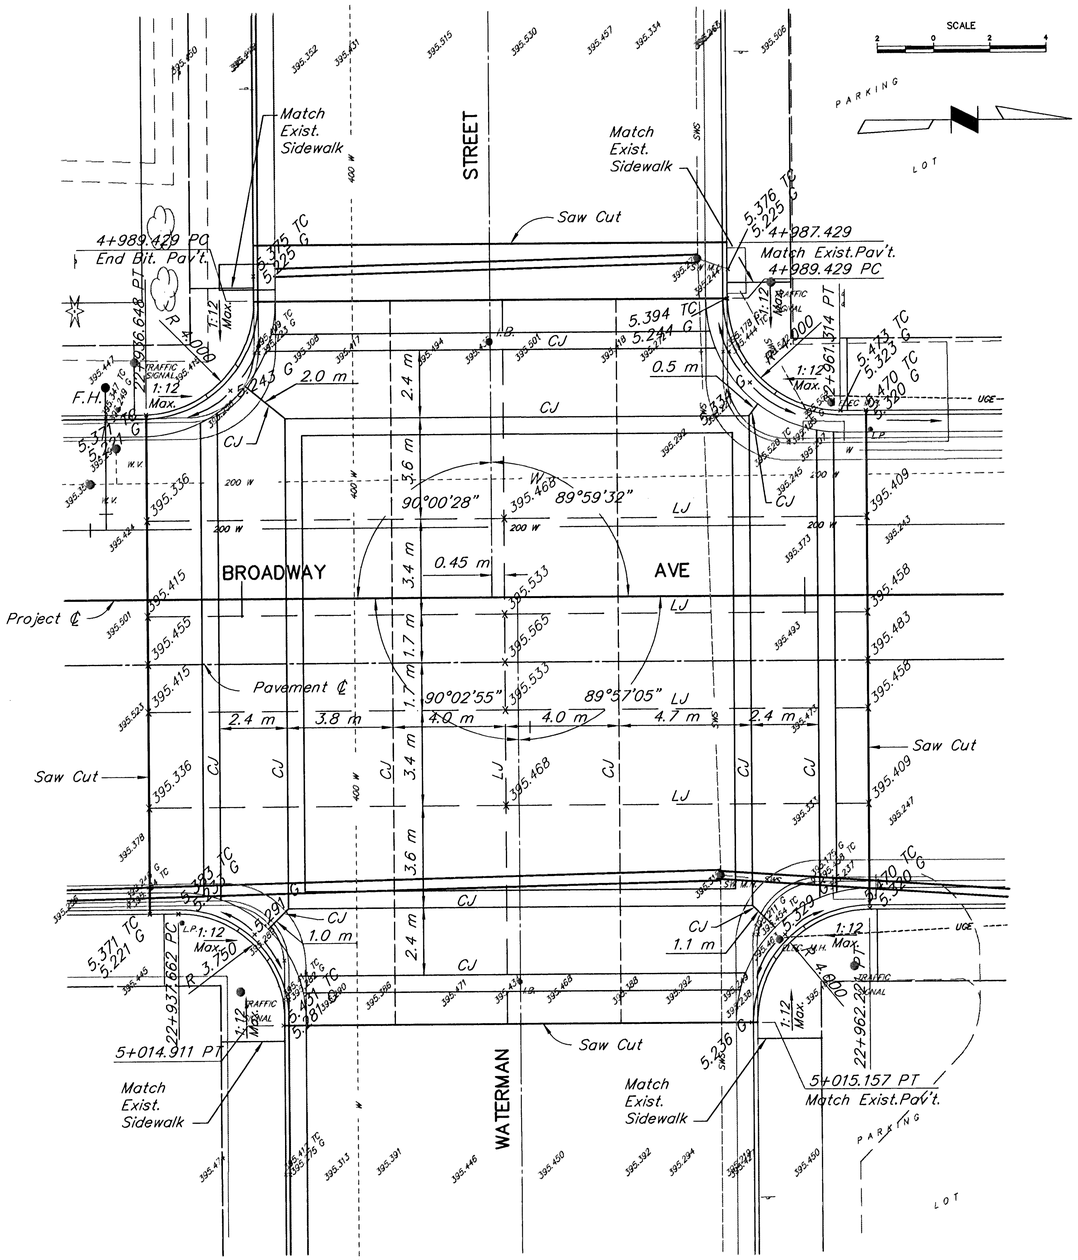

PLAN AT WATERMAN STREET

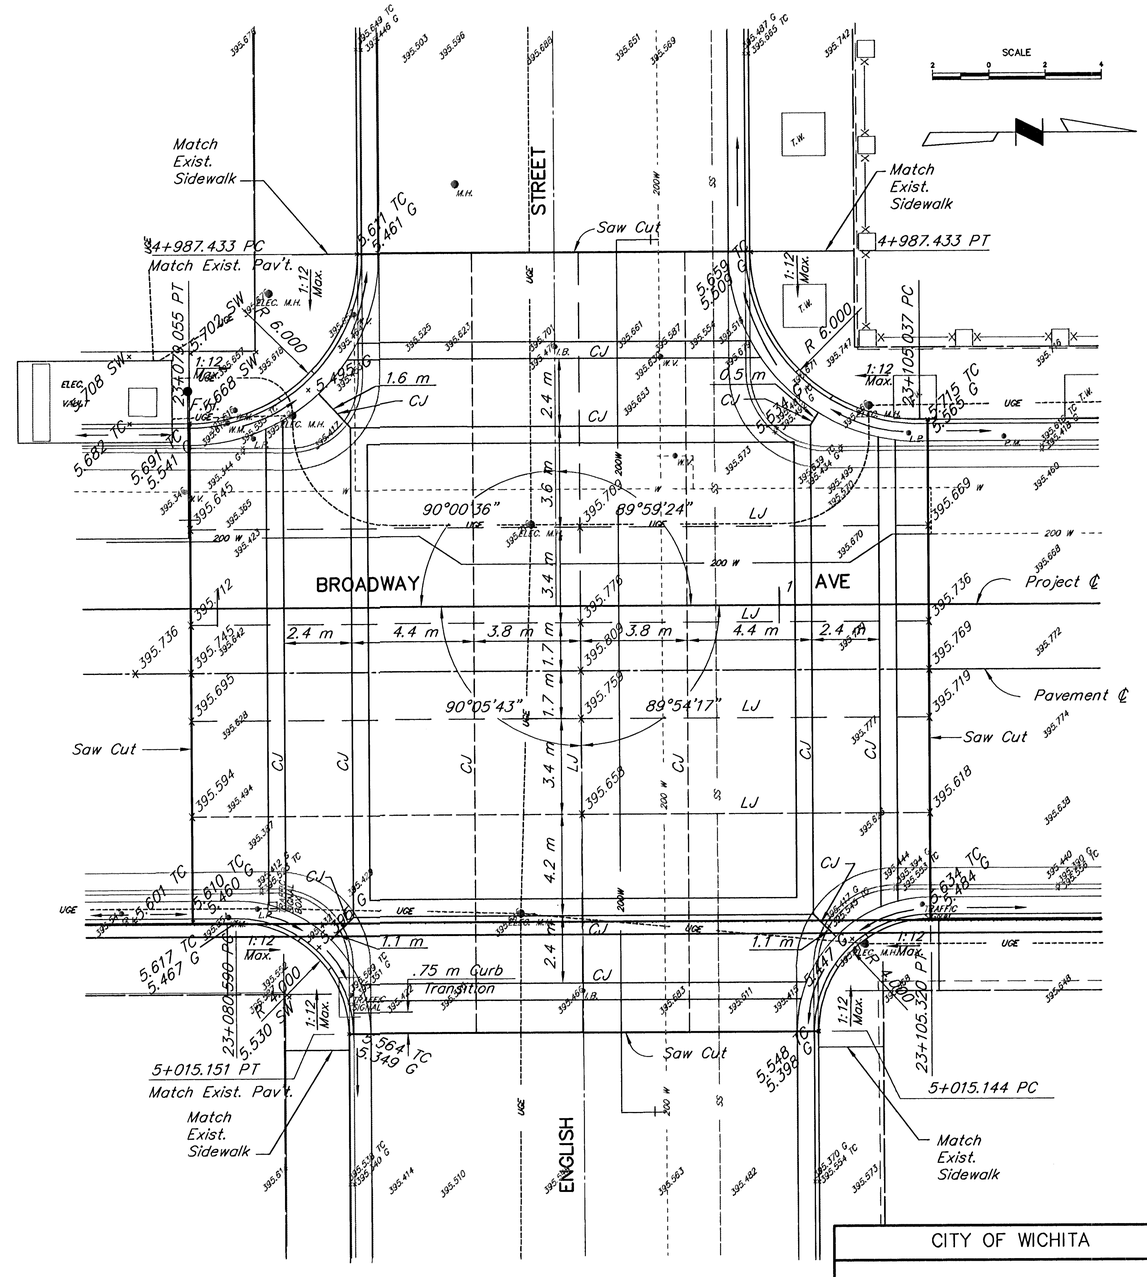

PLAN AT ENGLISH STREET

CITY OF WICHITA

INTERSECTION DETAILS
WATERMAN ST. & ENGLISH ST.

Booker ASSOCIATES INC. OF KANSAS
Wichita Kansas

SCALE	DATE	DWG. NO.
Noted		K9542

Sheet 10

SURV.	PLOT	CADD	DES.	DES.	DR.	DR.	TR.	TR.	CKD.	CKD.	APP.	APP.

Last Plot-Date: 05/28/98 Plot-Time: 6:59 A.M.

F:\K9542\INTERB
SCALE: 1:100