
FHWA REGION NO.	STATE	PROJECT NO.	YEAR	SHEET NO.	TOTAL SHEETS
7	KANSAS	87 N-0061-01	1998	26	91

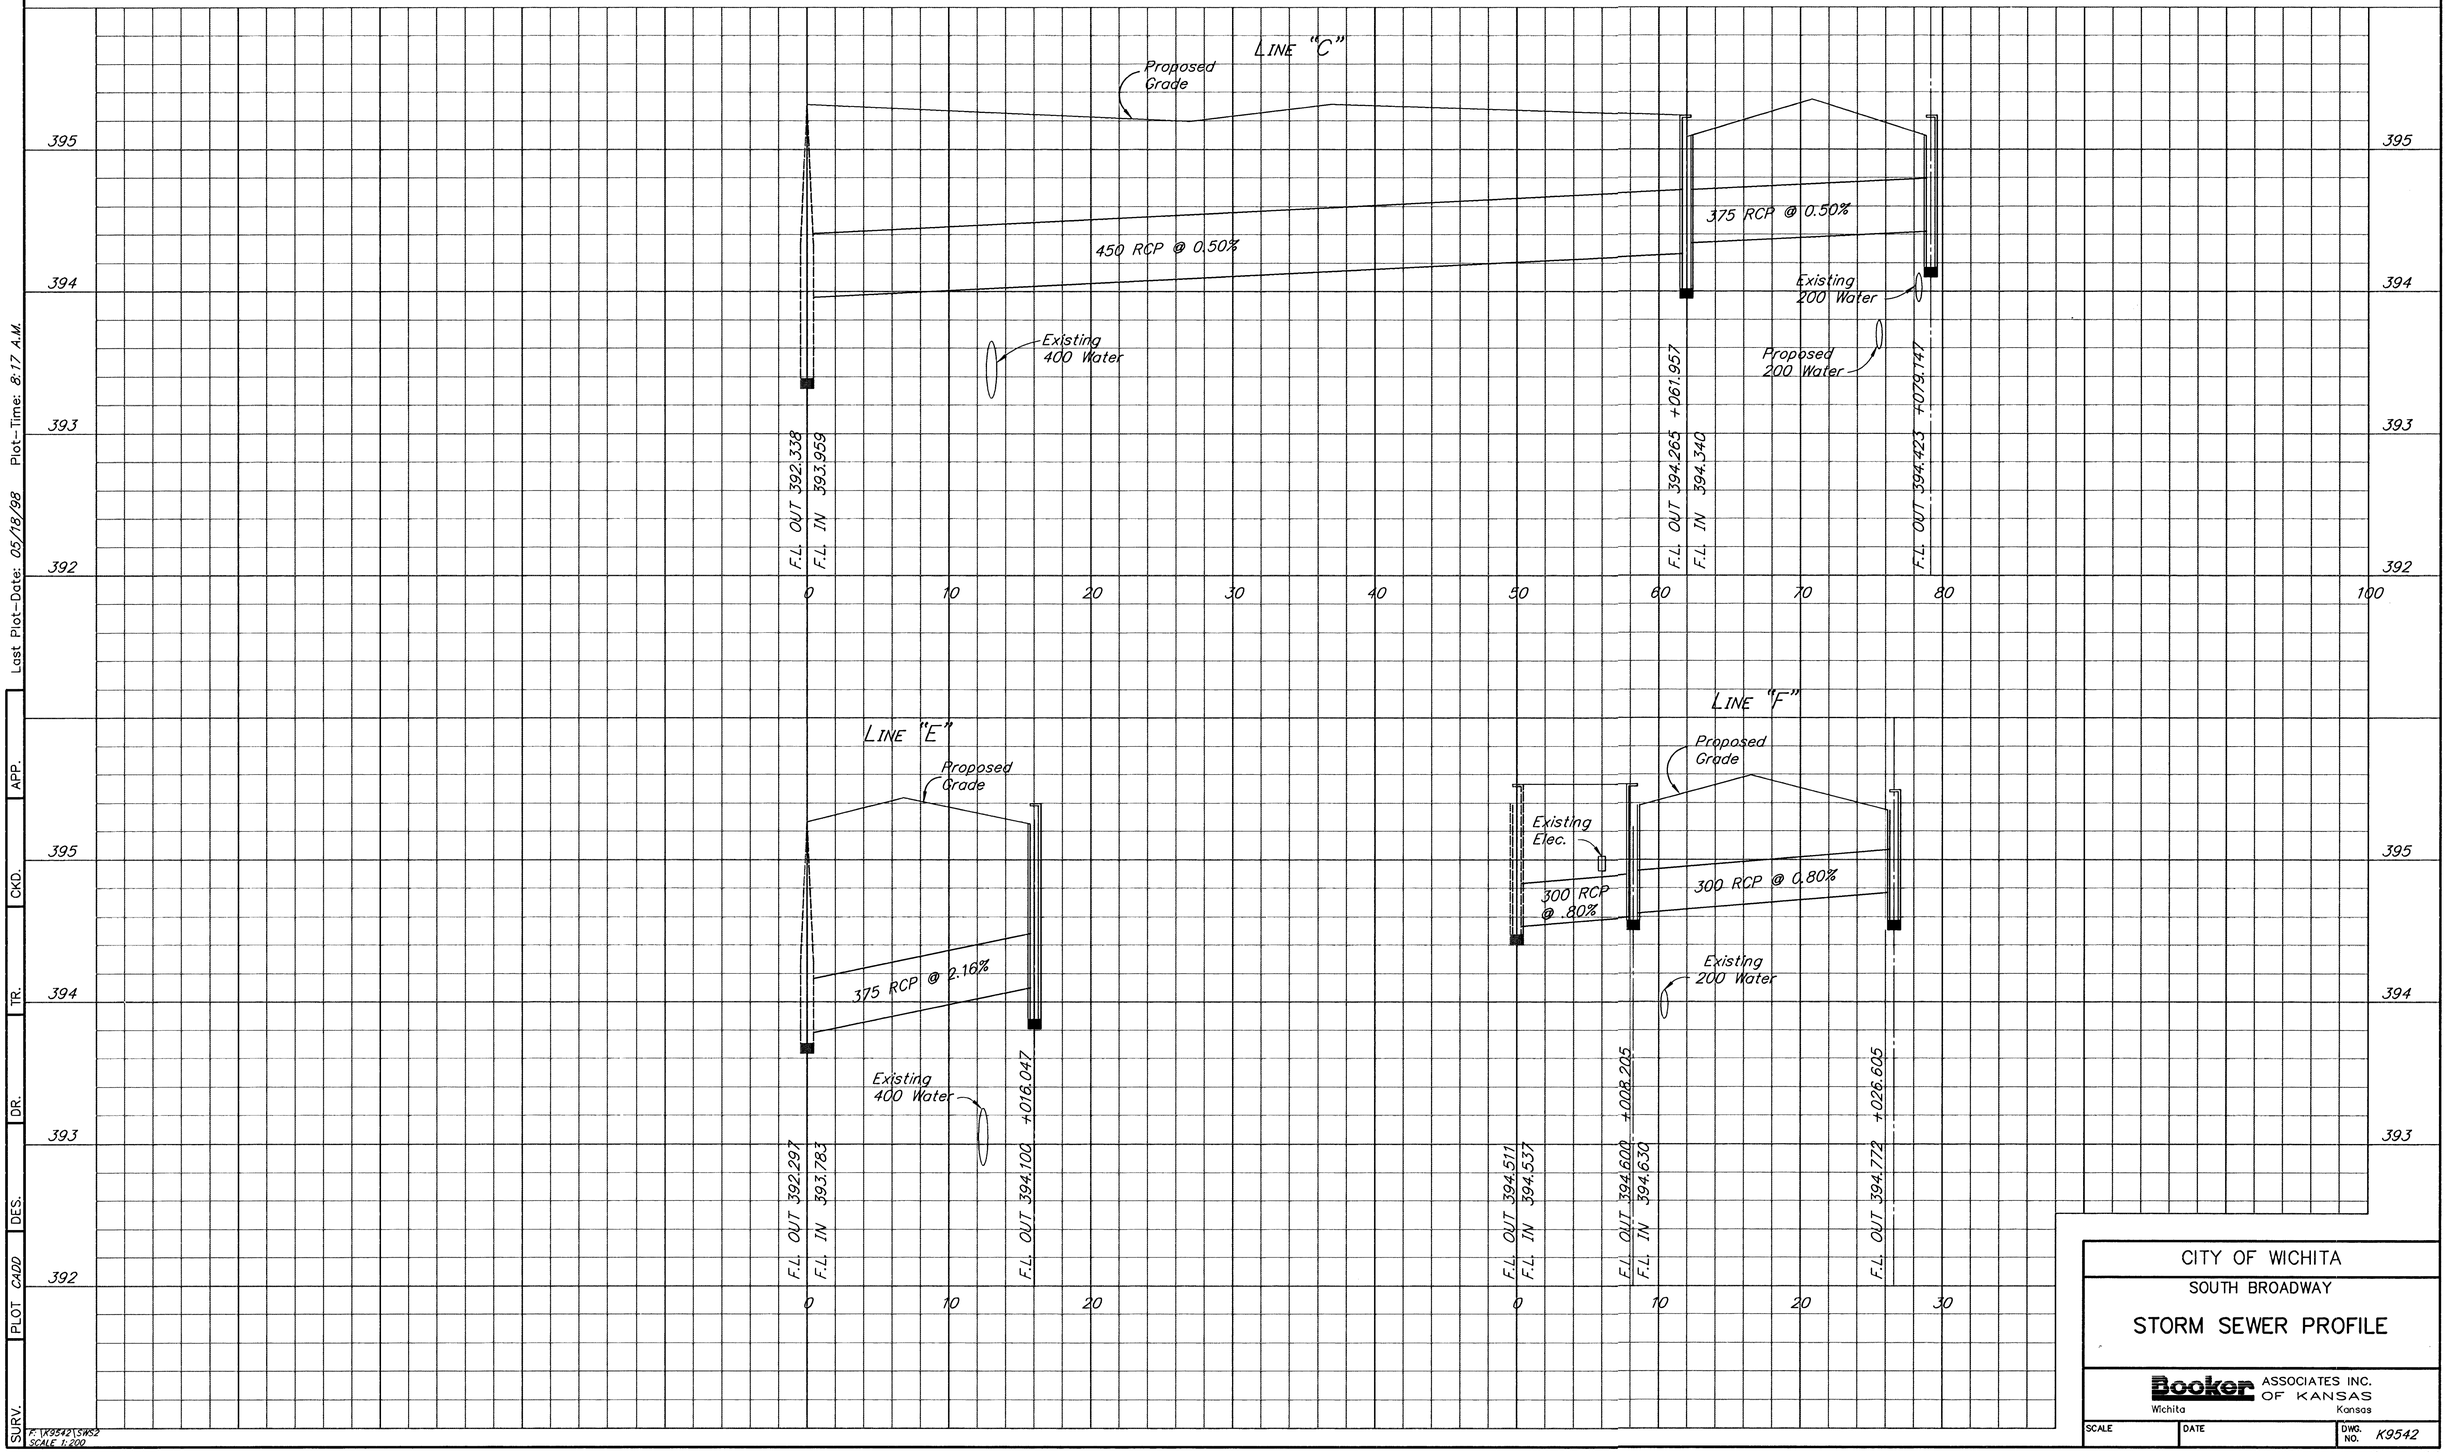

Last Plot-Date: 05/18/98 Plot-Time: 8:17 A.M.

SURV. | PLOT | CADD | DES. | DR. | TR. | CKD. | APP.

F:\K9542\SWS2
SCALE 1:200

CITY OF WICHITA

SOUTH BROADWAY

STORM SEWER PROFILE

Booker ASSOCIATES INC. OF KANSAS
Wichita Kansas

SCALE	DATE	DWG. NO.
		K9542