
FHWA REGION NO.	STATE	PROJECT NO.	YEAR	SHEET NO.	TOTAL SHEETS
7	KANSAS	87 N-0061-01	1998	47	91

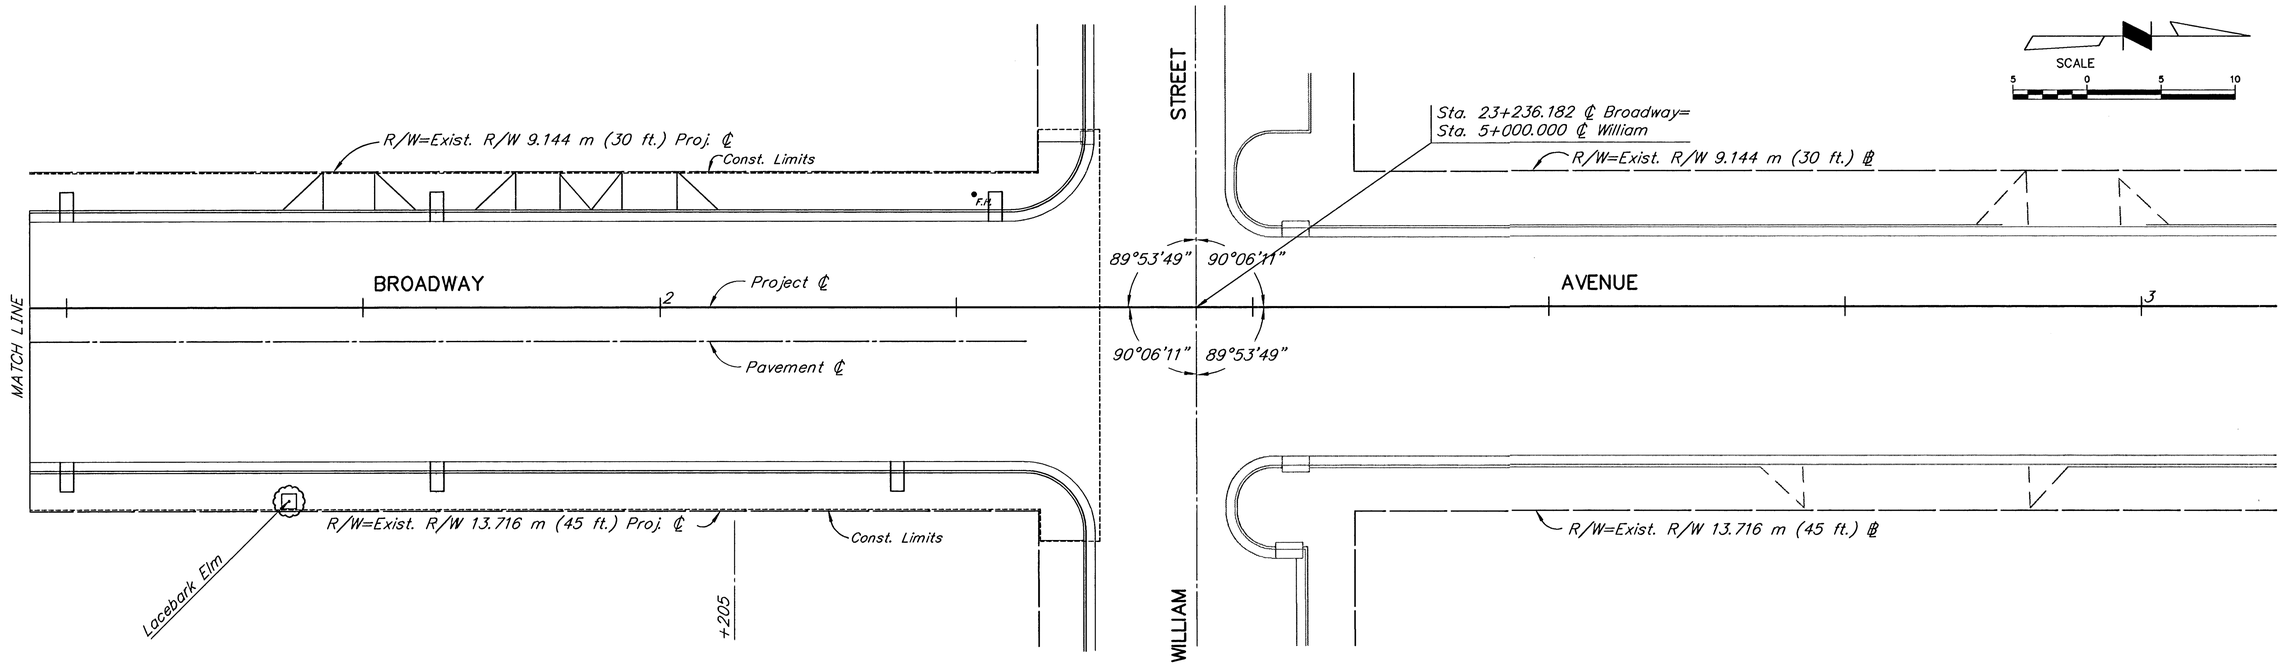

See Sheets 48 & 49 for details.

CITY OF WICHITA

BROADWAY
WILLIAM

BEAUTIFICATION DETAILS

Booker ASSOCIATES INC. OF KANSAS
Wichita Kansas

SCALE	DATE	DWG. NO.
Noted		K9542

Last Plot-Date: 12/23/96 Plot-Time: 2:46 P.M.

SURV.	PLOT CADD	DES.	DR.	TR.	CKD.	APP.

F:\K9542\BEAUT3
SCALE 1:200