FHWA REGION NO.	STATE	PROJECT NO.	YEAR	SHEET NO.	TOTAL SHEETS
7	KANSAS	87 N-0061-01	1998	64	91

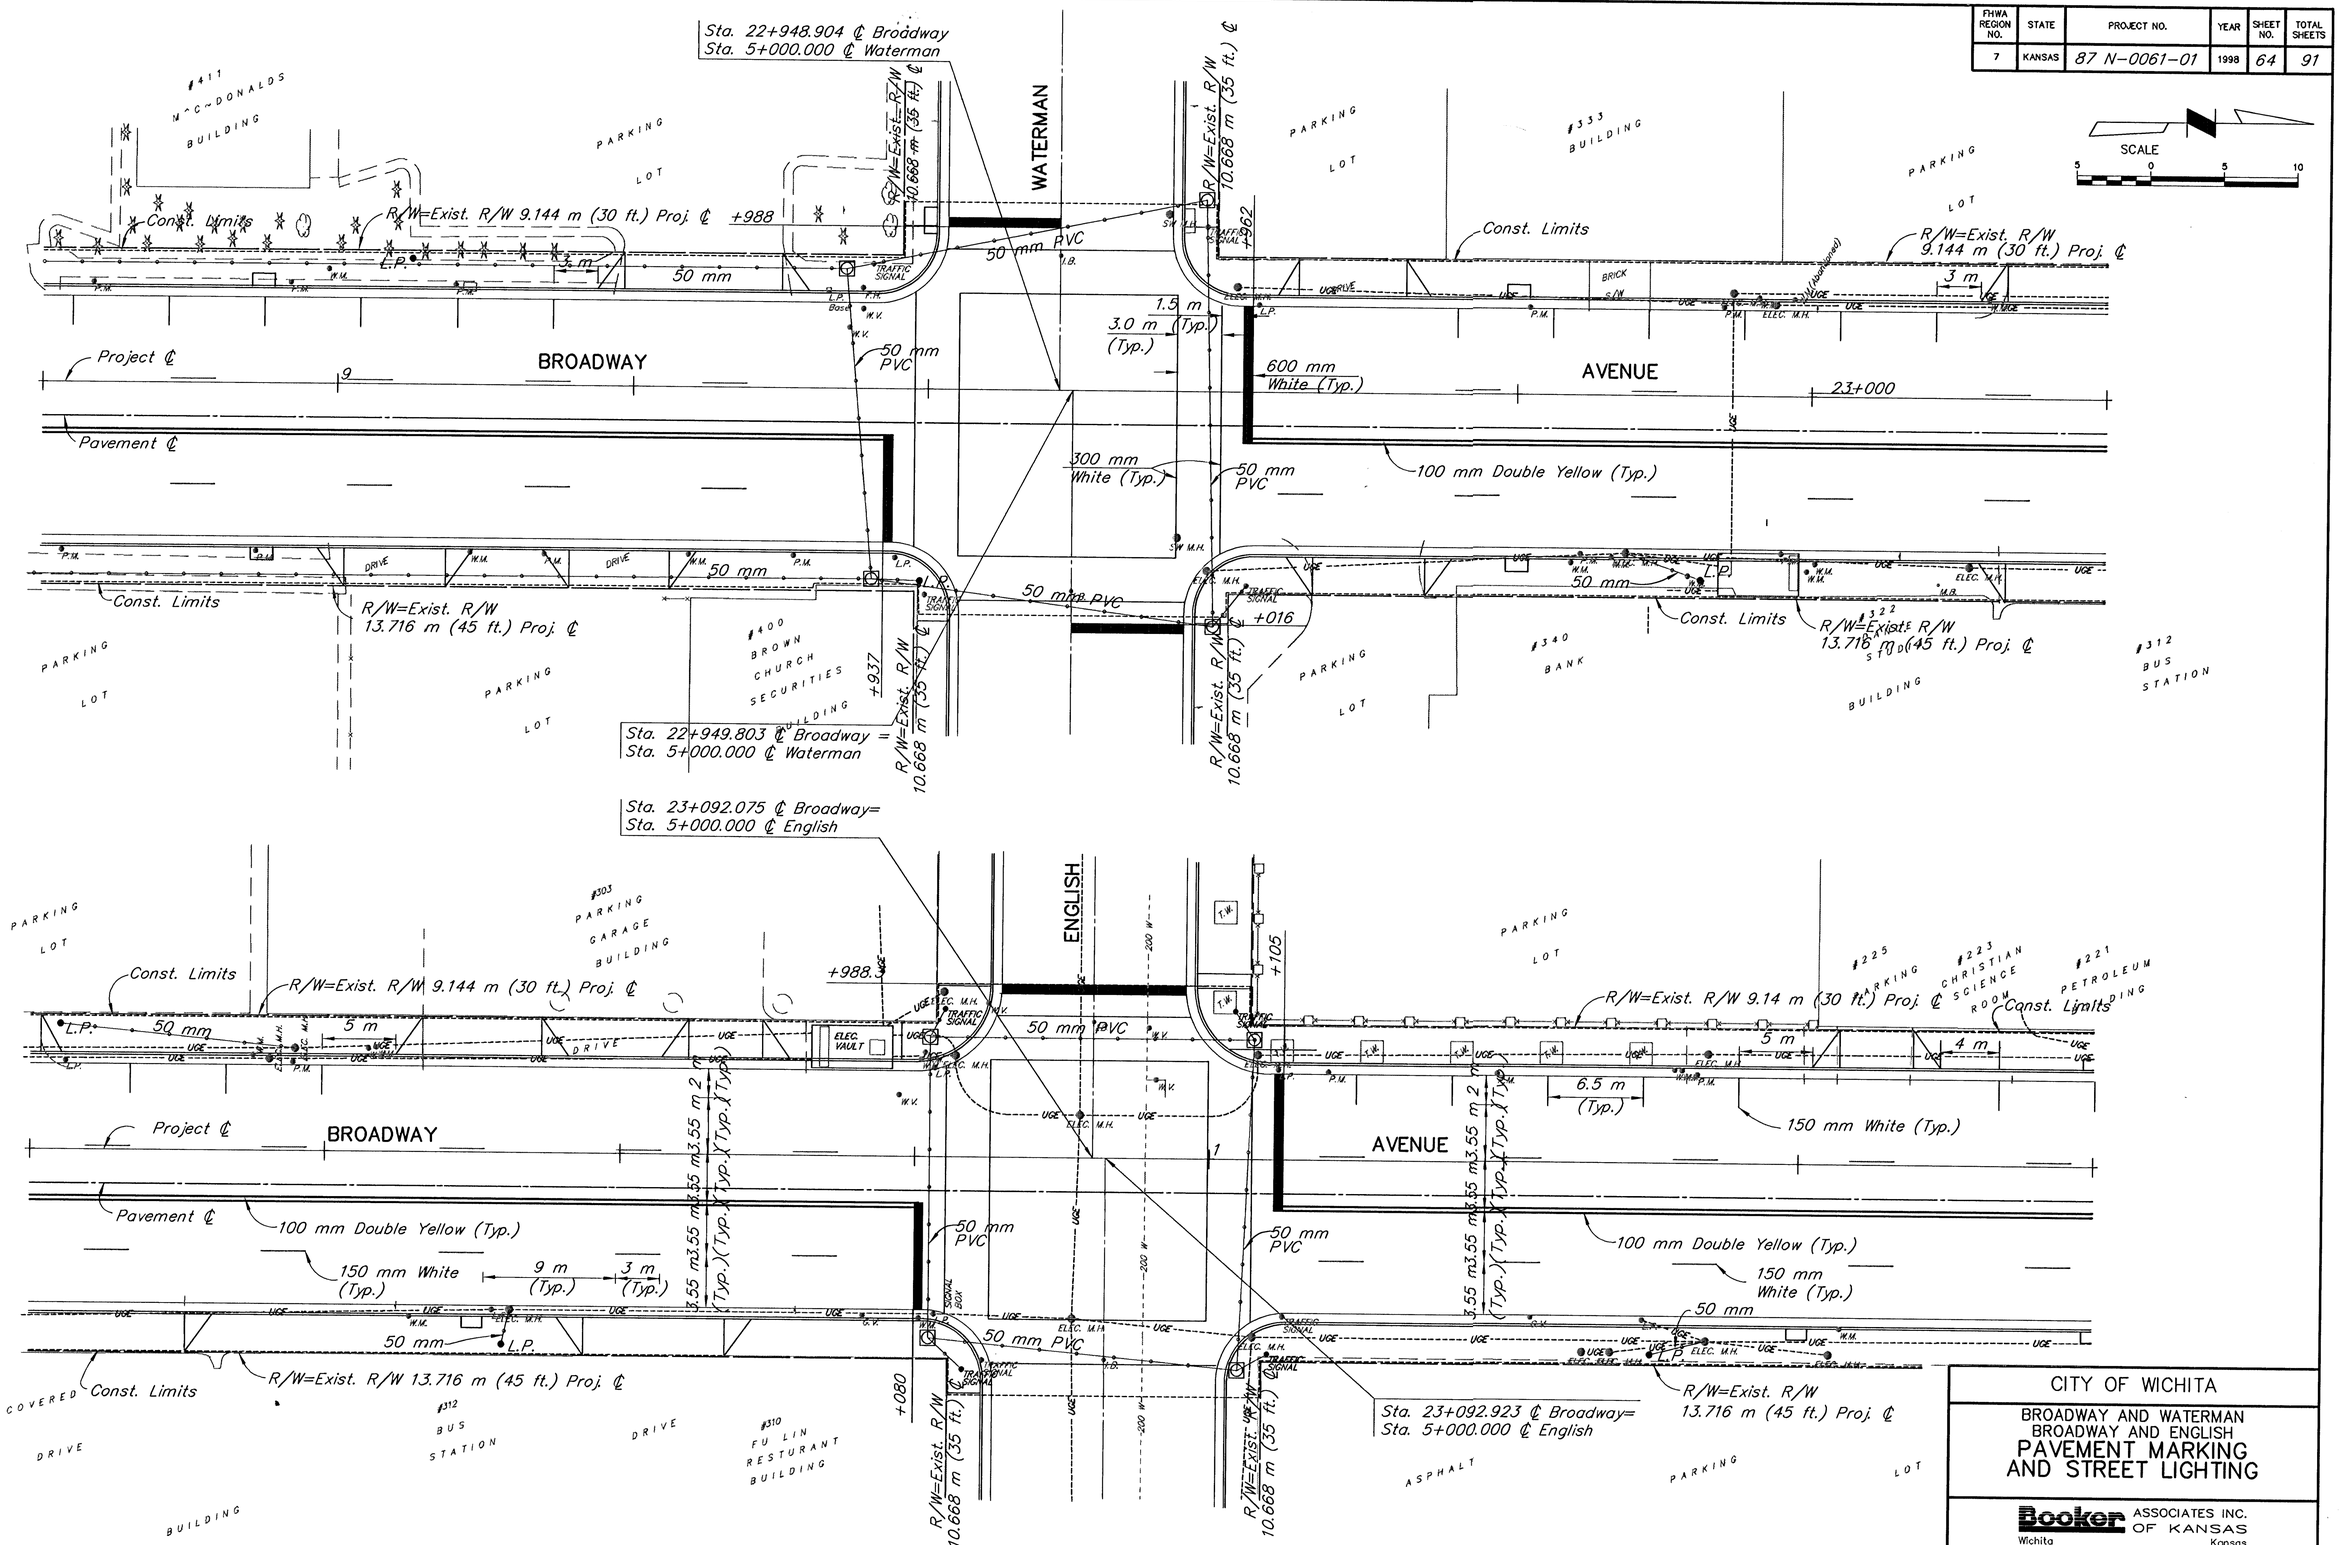

CITY OF WICHITA

BROADWAY AND WATERMAN
BROADWAY AND ENGLISH
PAVEMENT MARKING
AND STREET LIGHTING

Booker ASSOCIATES INC. OF KANSAS
Wichita Kansas

SCALE	DATE	DWG. NO.
Noted		K9542

Sheet 64

Last Plot-Date: 06/03/97 Plot-Time: 1:36 P.M.

SURV.	PLOT CADD	DES.	DR.	TR.	CKD.	APP.