
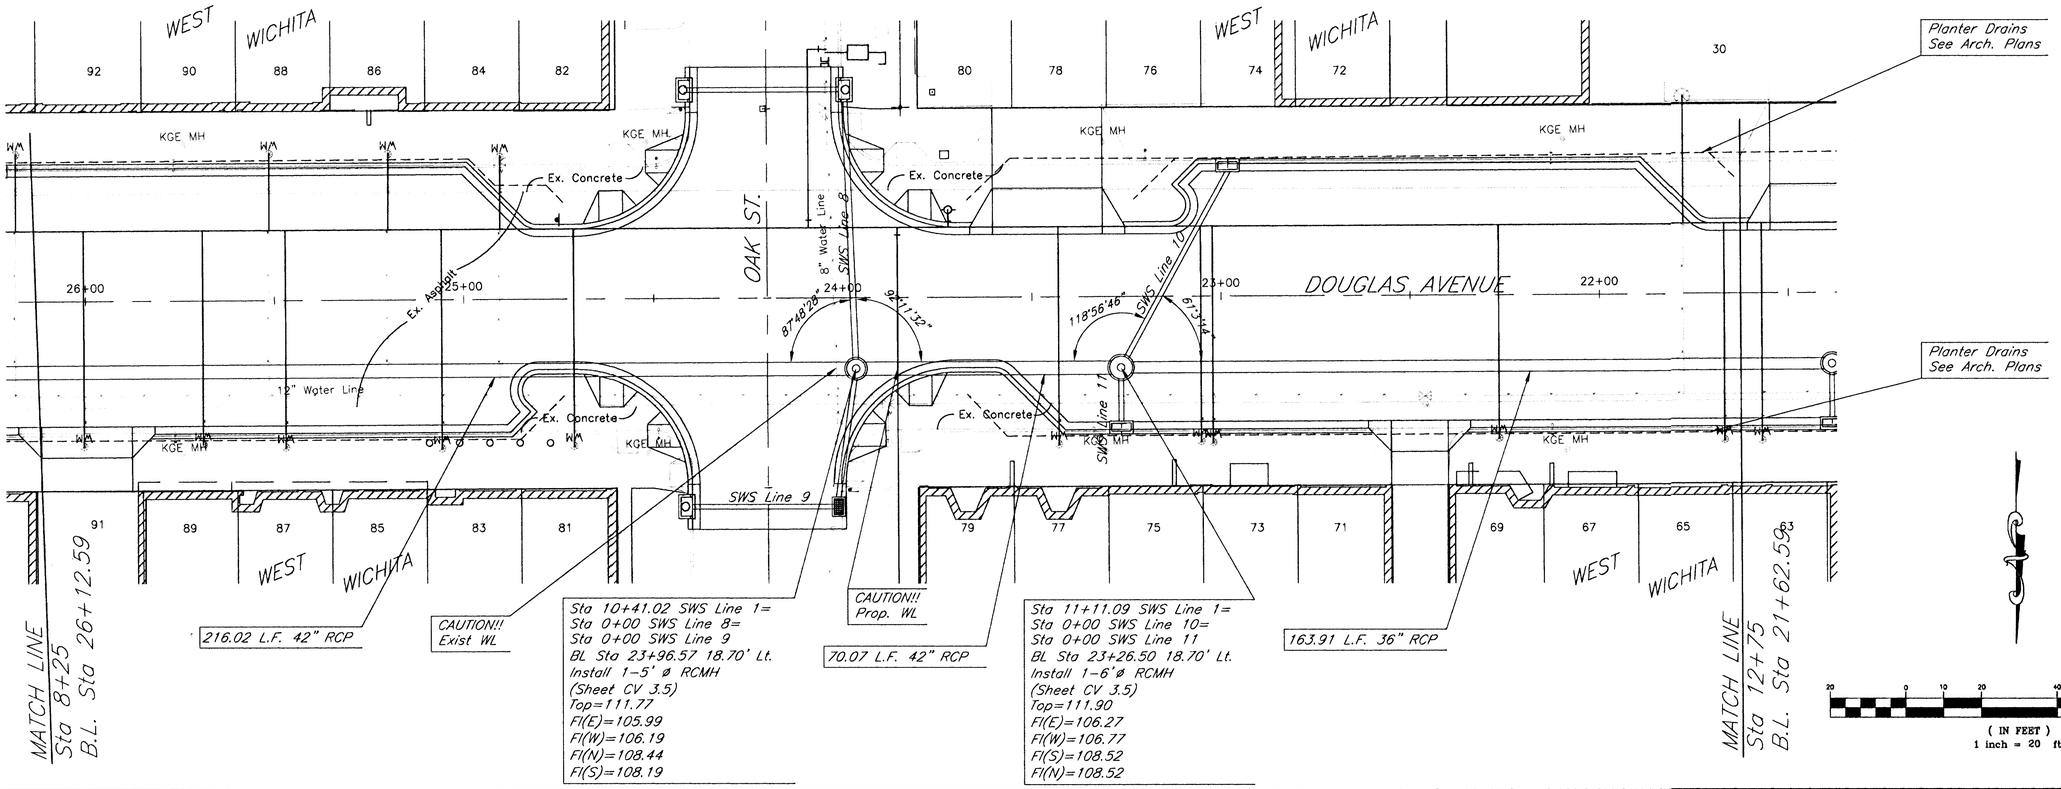


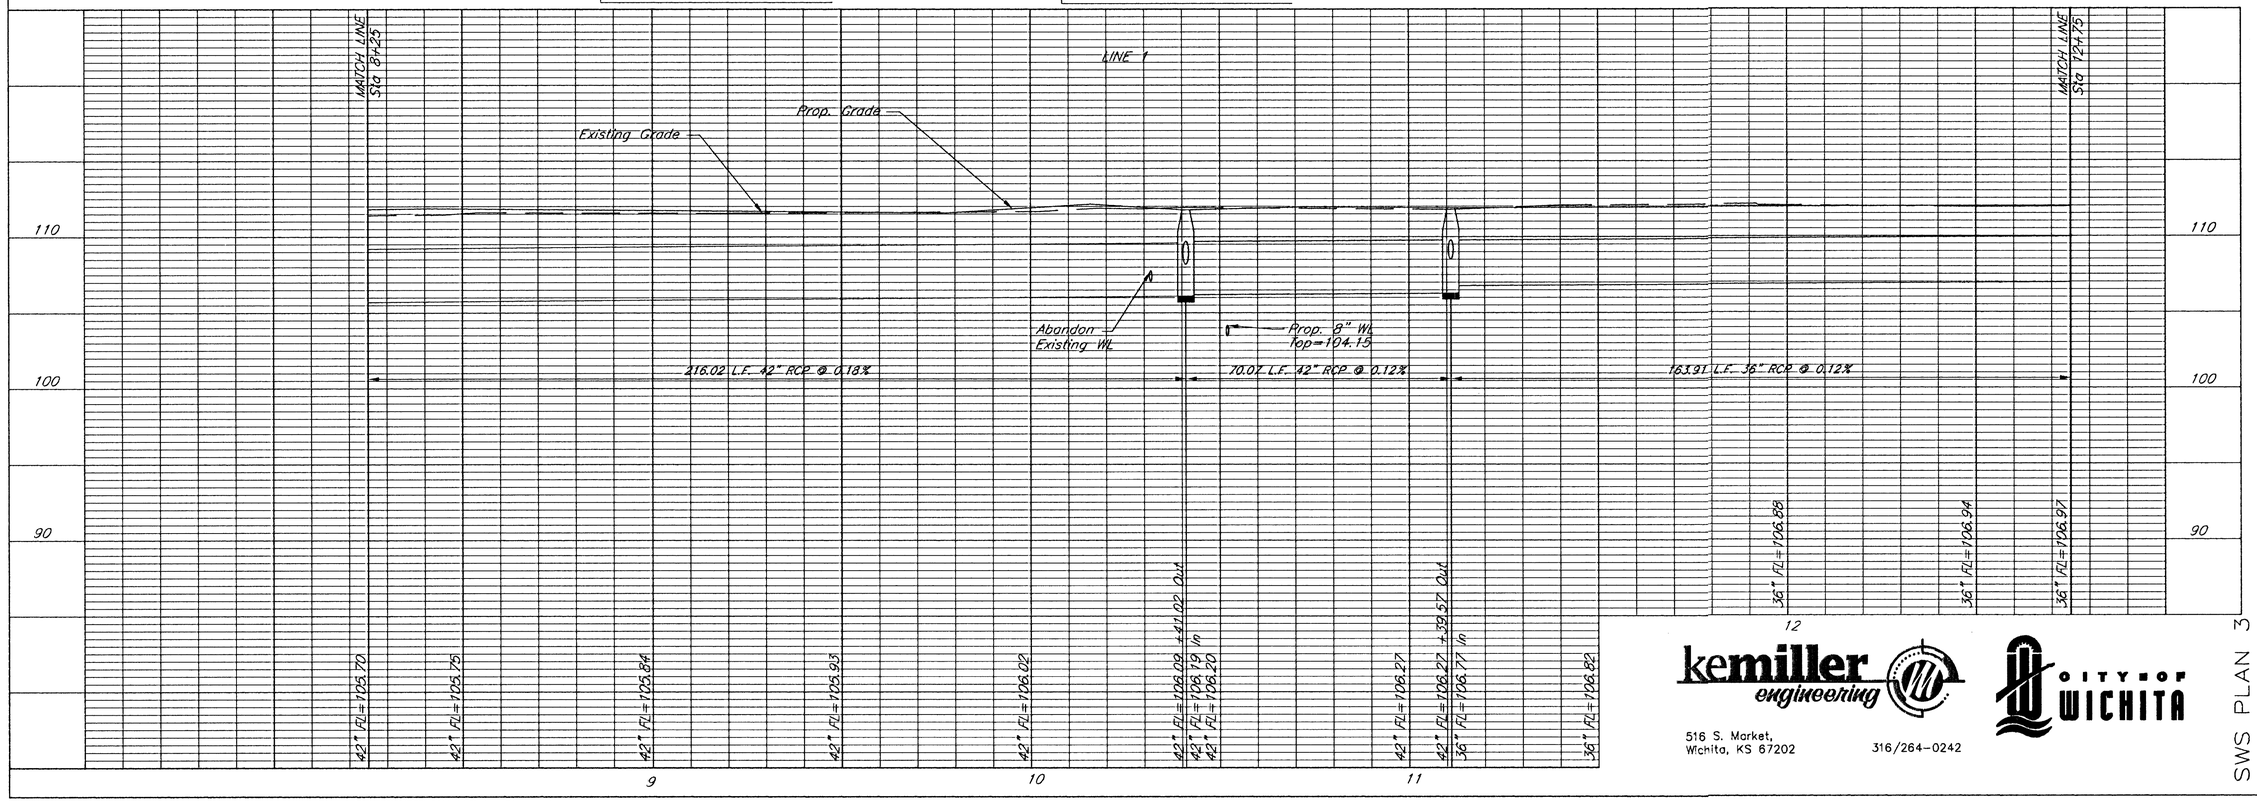

SWS PLAN 3

McCLUGGAGE VAN SICKLE & PERRY
ARCHITECTS PLANNERS LANDSCAPE ARCHITECTS
125 S. WASHINGTON WICHITA, KANSAS 67202
P.O. BOX 246 WICHITA, KANSAS 67201
PH. 316/262-1345 FAX 316/262-1346

WEST DOUGLAS STREETSCAPE
ARKANSAS RIVER TO SENECA
WICHITA, KANSAS

PROJECT NO. 472 83608 OCA: 706846
MVP PROJECT NO. 101008
DATE August 7, 2002
REVISED August 30, 2002

SHEET
CV 2.3

kemiller engineering
516 S. Market,
Wichita, KS 67202
316/264-0242

CITY OF WICHITA