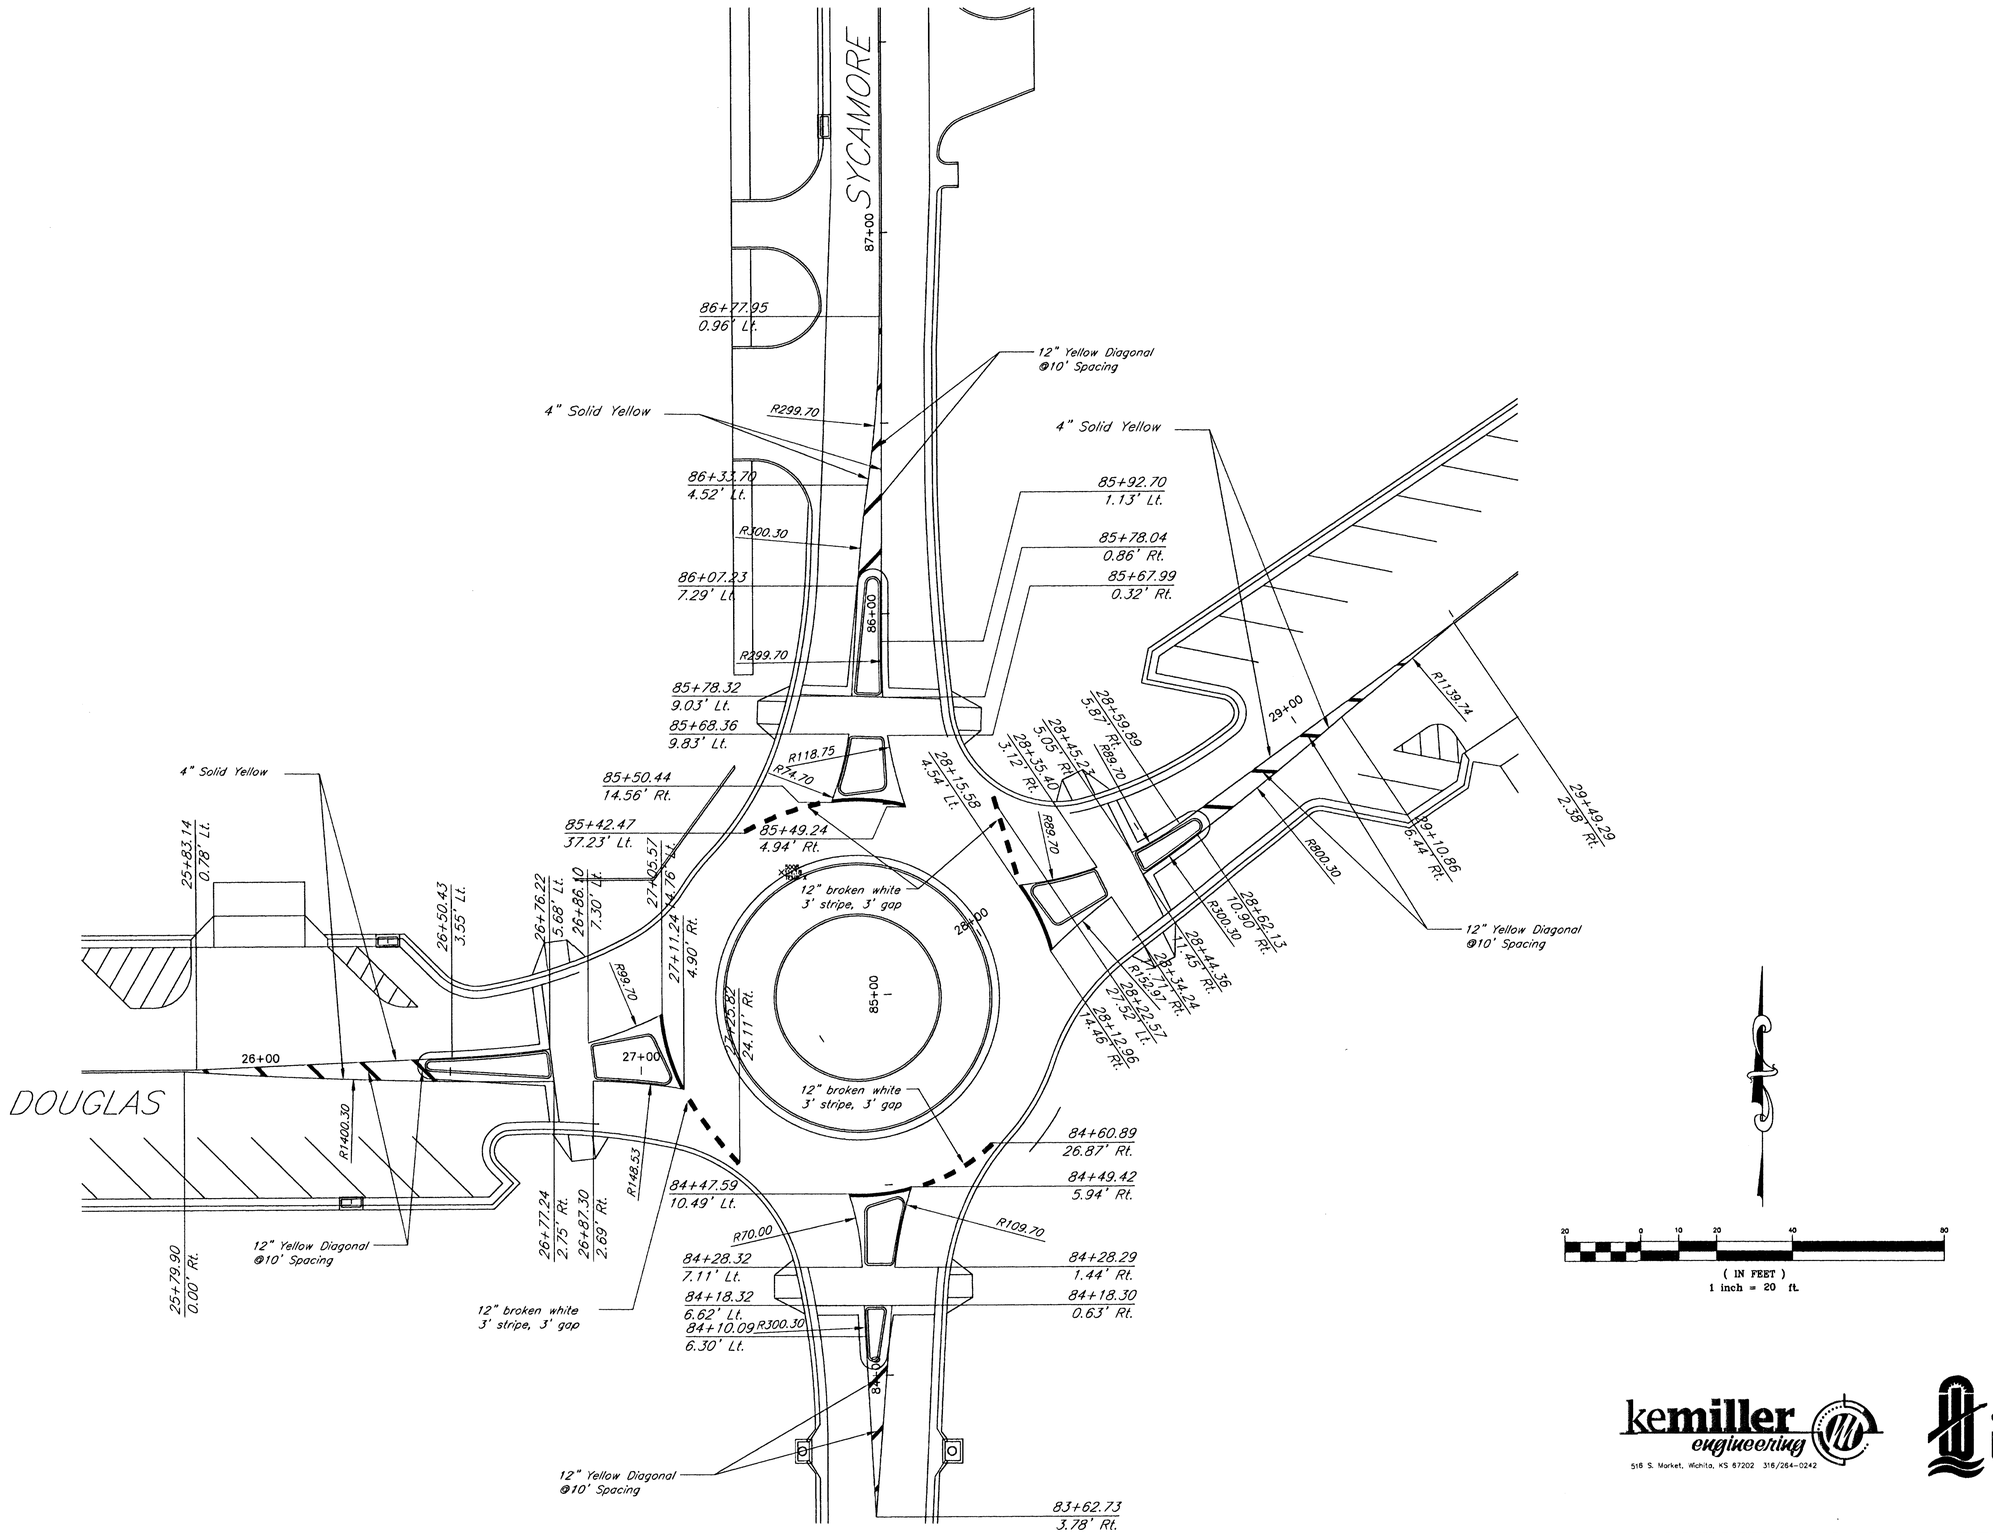


McCLUGGAGE VAN SICKLE & PERRY
ARCHITECTS PLANNERS • LANDSCAPE ARCHITECTS
125 S. WASHINGTON WICHITA, KANSAS 67202
P.O. BOX 3146 WICHITA, KANSAS 67201
PH. 316/262-2611 • FAX 316/262-1465

WEST DOUGLAS STREETSCAPE
ARKANSAS RIVER TO SENECA
WICHITA, KANSAS

PAVEMENT MARKING PLAN

PROJECT NO. 472 83608 OCA: 706846
MVP PROJECT NO. 101008
DATE: August 7, 2002
REVISED: August 30, 2002

SHEET
CV 4.2

kemiller engineering
518 S. Market, Wichita, KS 67202 316/264-0242

CITY OF WICHITA