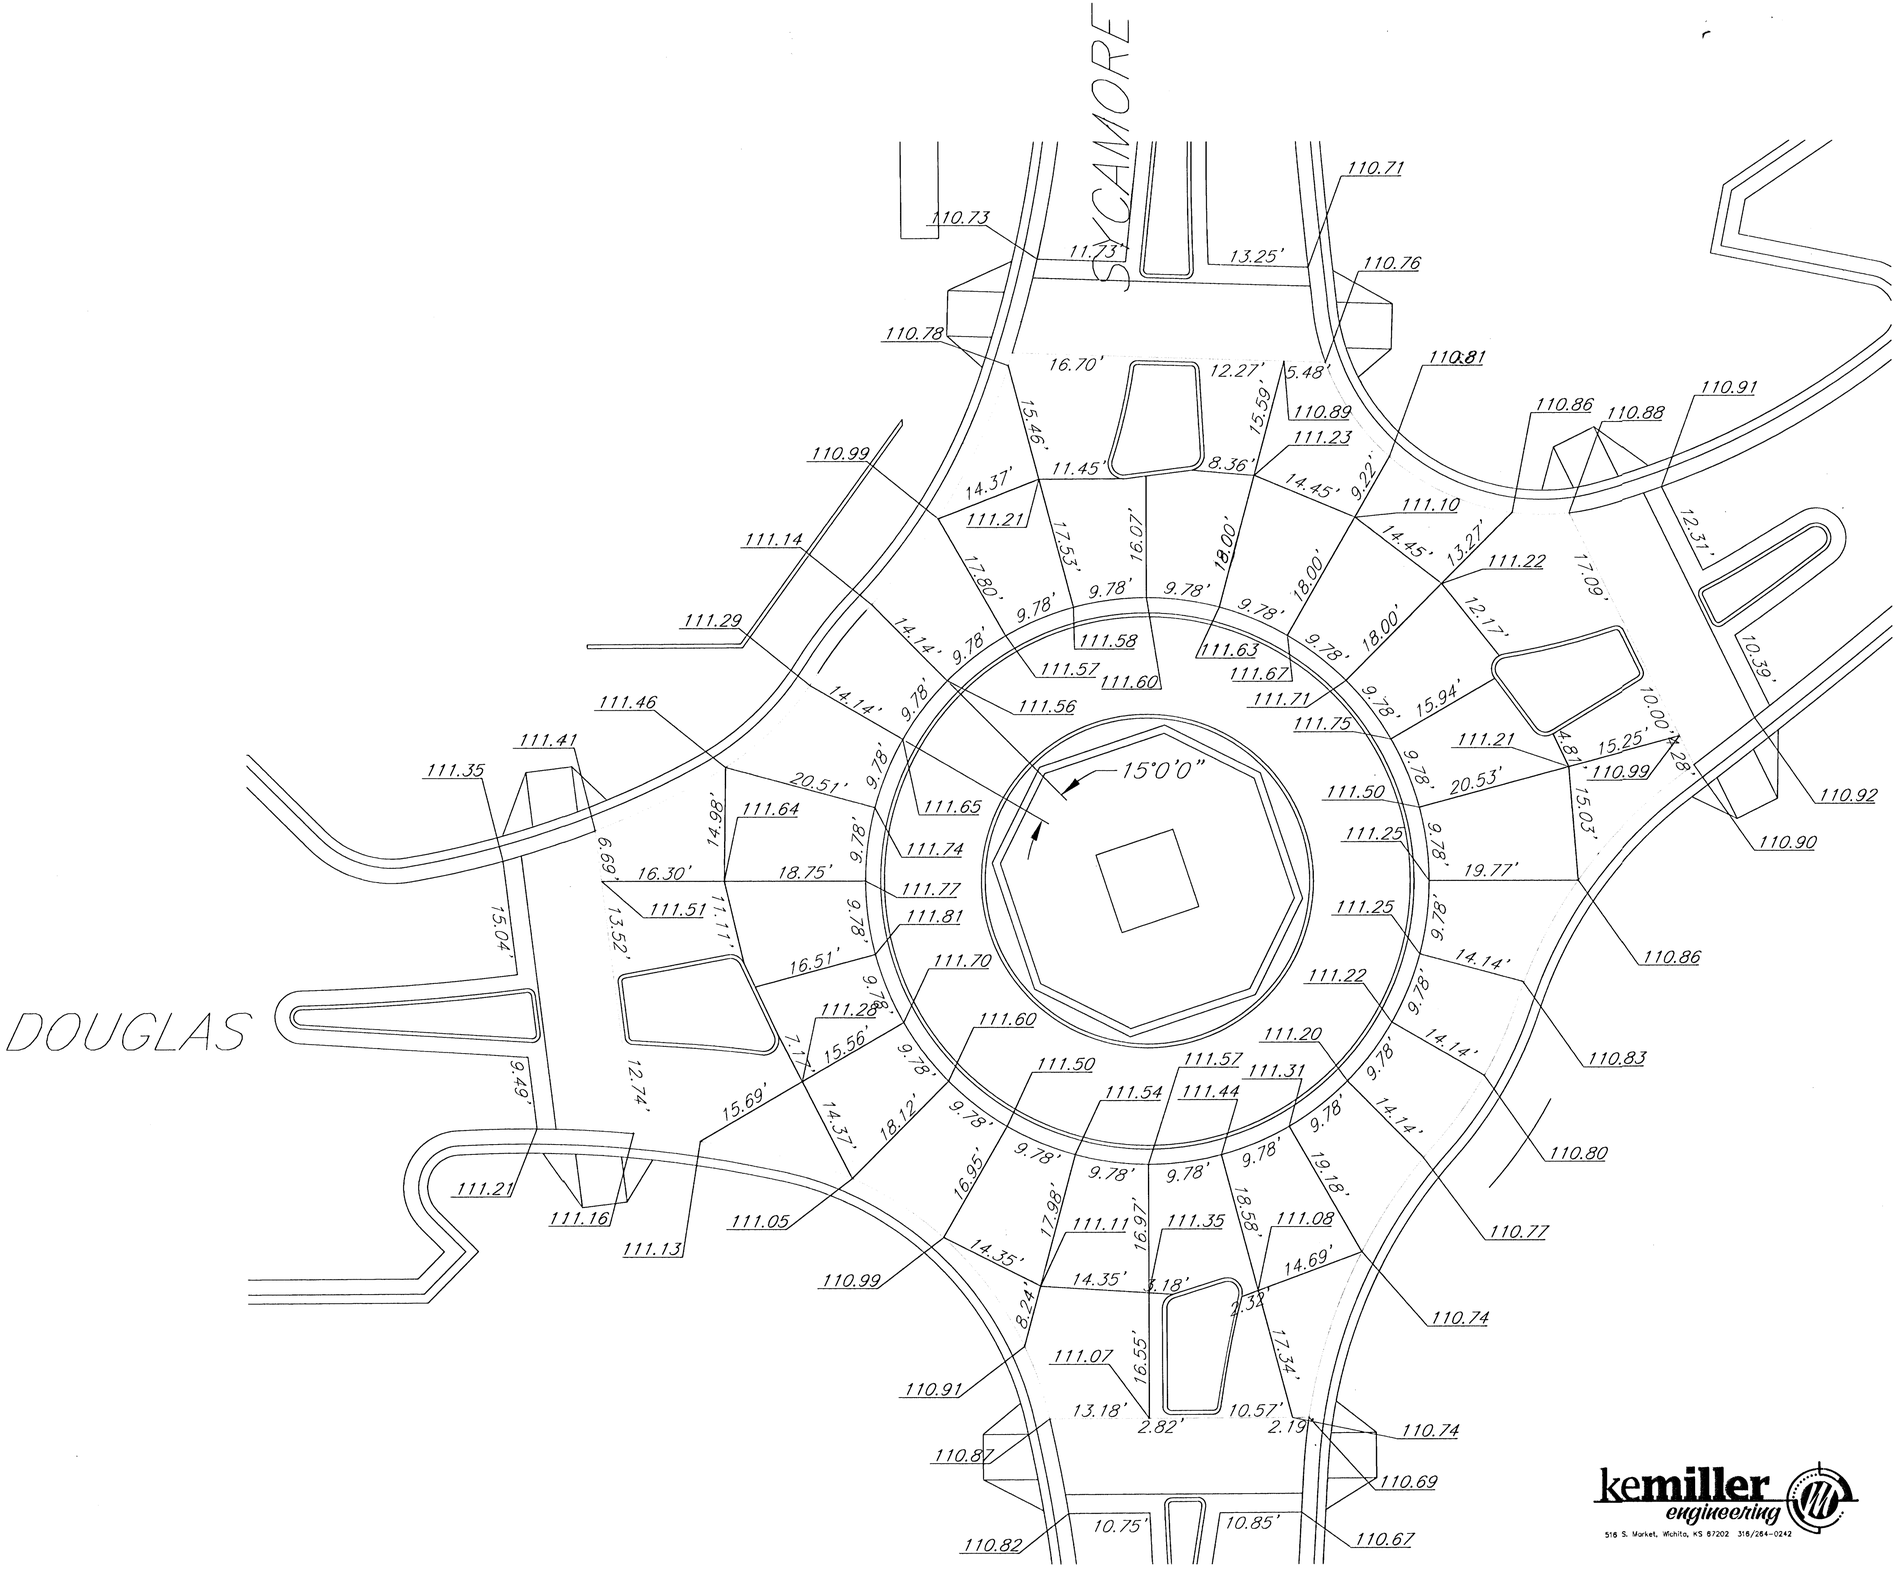


McCLUGGAGE VAN SICKLE & PERRY

ARCHITECTS · PLANNERS · LANDSCAPE ARCHITECTS
125 S. WASHINGTON WICHITA, KANSAS 67202
P.O. BOX 3646 WICHITA, KANSAS 67201
PH. 316.262.1648 · FAX 316.262.5465

WEST DOUGLAS STREETSCAPE
ARKANSAS RIVER TO SENECA
WICHITA, KANSAS

JOINT PLAN 2

PROJECT NO. 472 83608 OCA: 706846
MVP PROJECT NO. 101008
DATE: August 7, 2002
REVISED: August 30, 2002

SHEET

CV 4.8

kemiller engineering
516 S. Market, Wichita, KS 67202 316/264-0242

CITY OF WICHITA